1 METRE X 5 METRES AT 1:100 SCALE

ROB*ert* L. **FORD**

private architectural practitioner and rural development consultant

PARKSIDE PARK ROAD LEEK STAFFORDSHIRE ST13 8JT

roblford@btopenworld.com / 01538 398290 / 07969 68 68 86

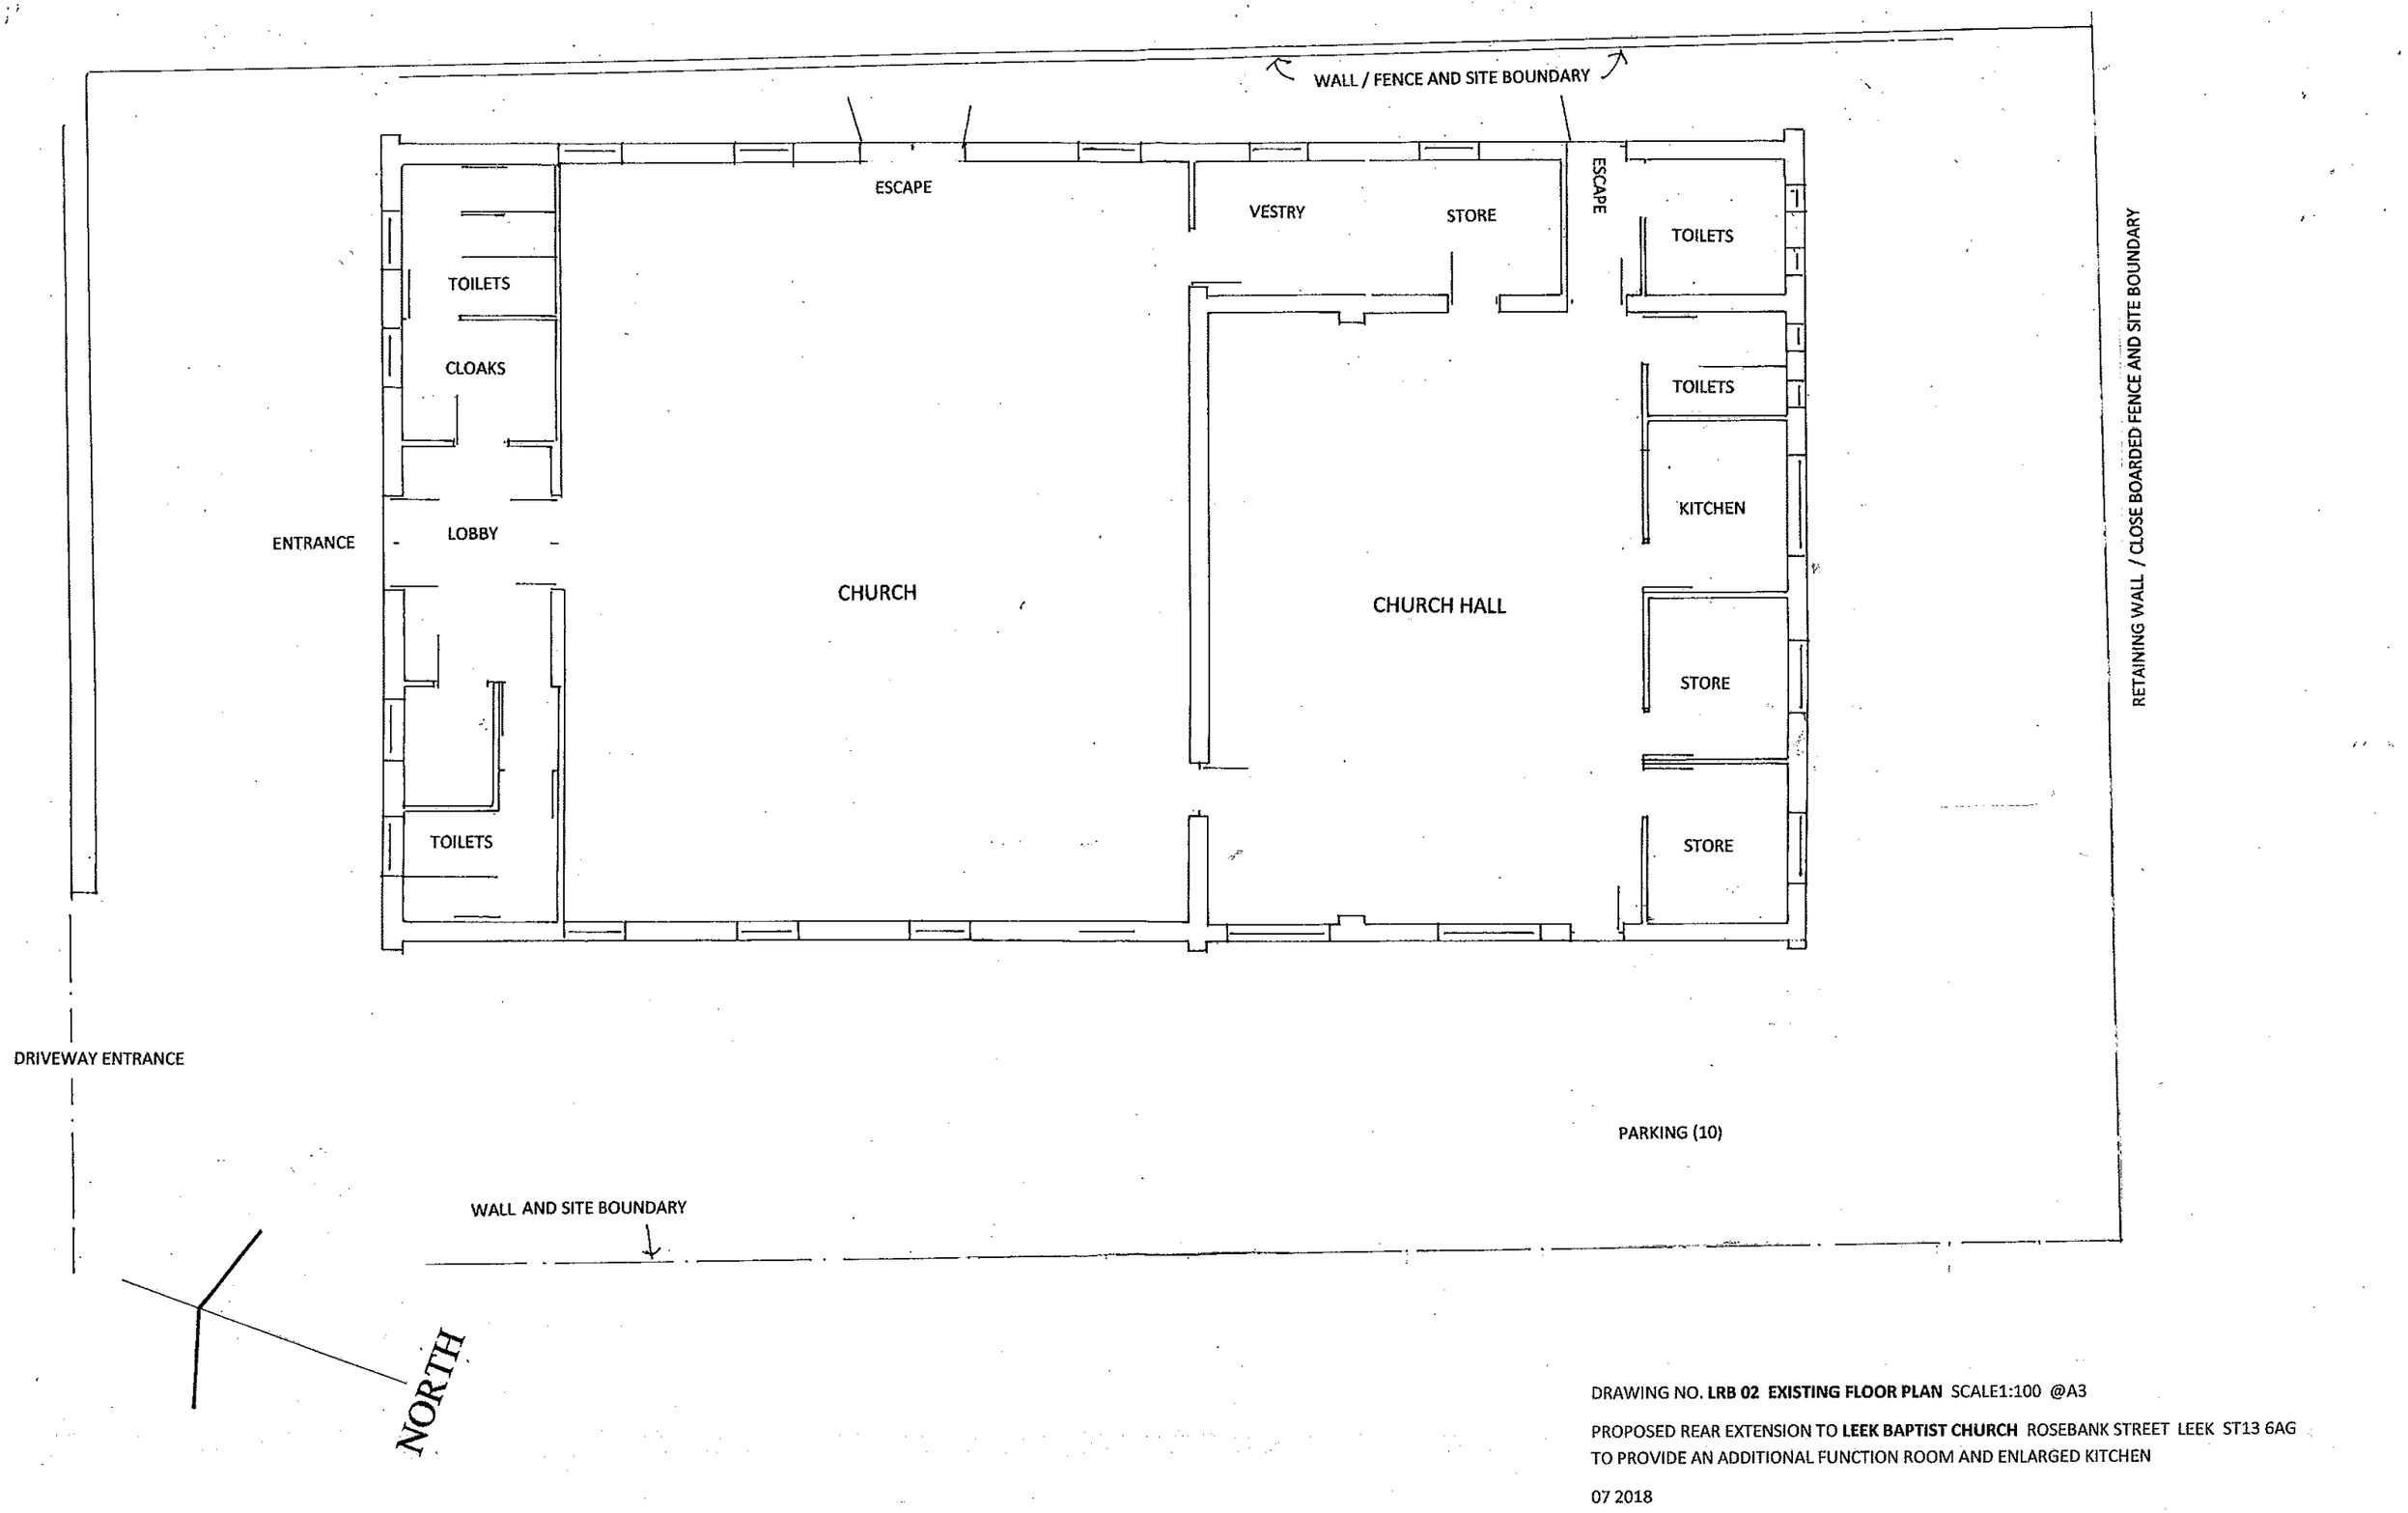

DRAWING NO. **LRB 02 EXISTING FLOOR PLAN** SCALE1:100 @A3

PROPOSED REAR EXTENSION TO **LEEK BAPTIST CHURCH** ROSEBANK STREET LEEK ST13 6AG
TO PROVIDE AN ADDITIONAL FUNCTION ROOM AND ENLARGED KITCHEN

07 2018