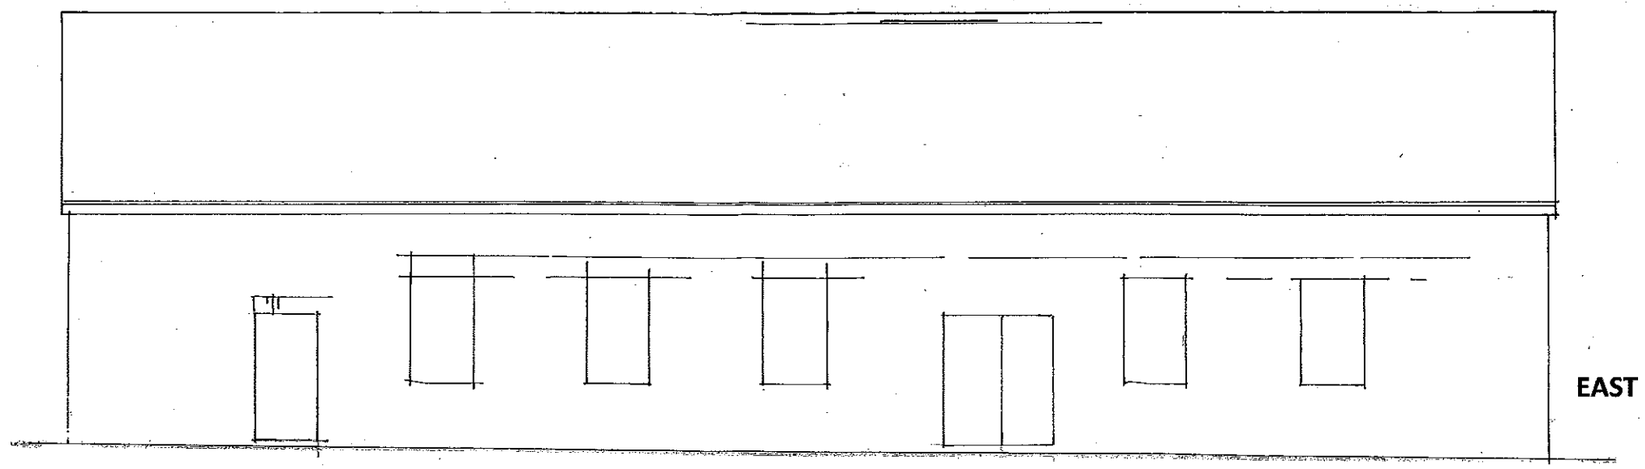

EAST

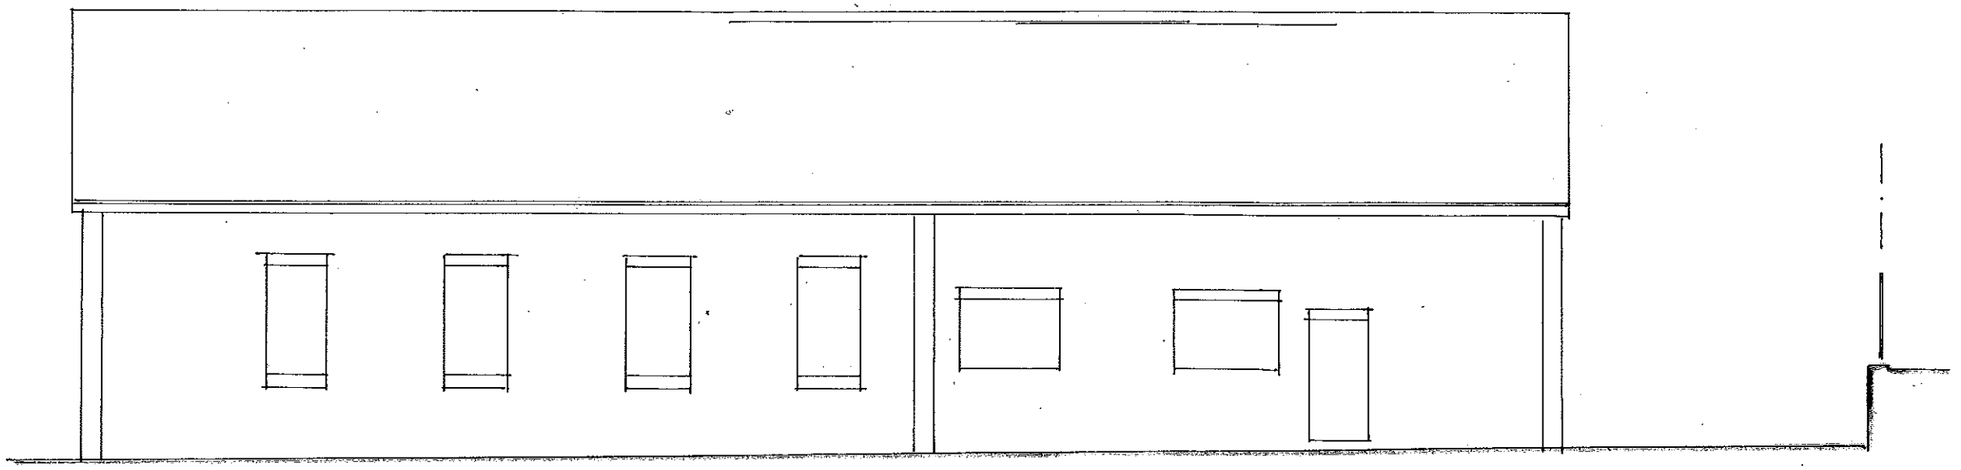

WEST

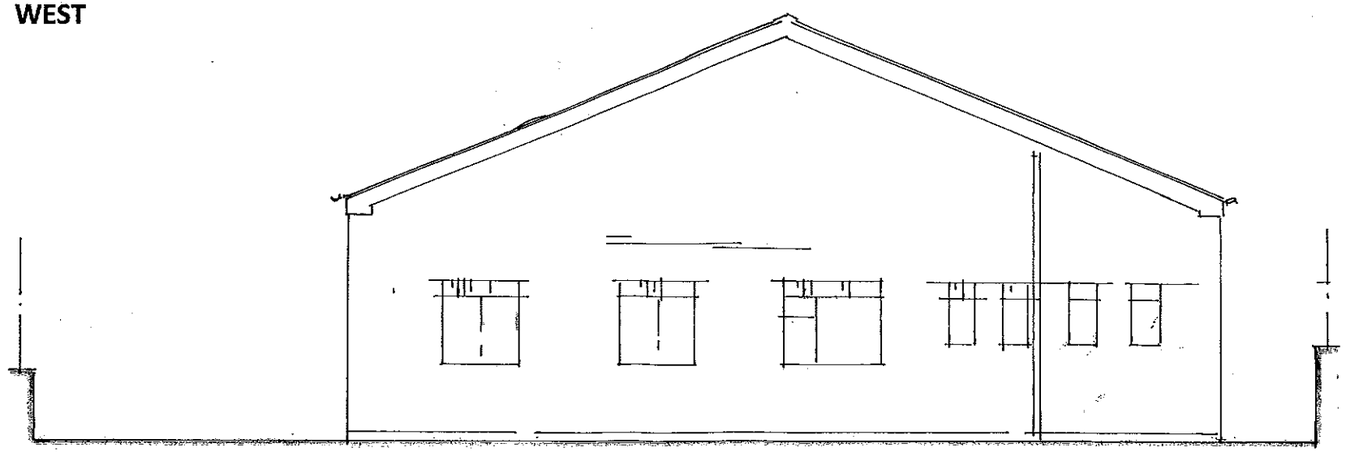

SOUTH – REAR FACING MEDICAL PRACTICE CAR PARK

1 METRE X 5 METRES AT 1:100 SCALE


**ROB*ert* L. FORD**

*private architectural practitioner and rural development consultant*

PARKSIDE PARK ROAD LEEK STAFFORDSHIRE ST13 8JT

robiford@btopenworld.com / 01538 398290 / 07969 68 68 86


DRAWING NO. **LRB 03 EXISTING ELEVATIONS** SCALE1:100 @A3

PROPOSED REAR EXTENSION TO **LEEK BAPTIST CHURCH** ROSEBANK STREET LEEK ST13 6AG TO PROVIDE AN ADDITIONAL FUNCTION ROOM AND ENLARGED KITCHEN

07 2018