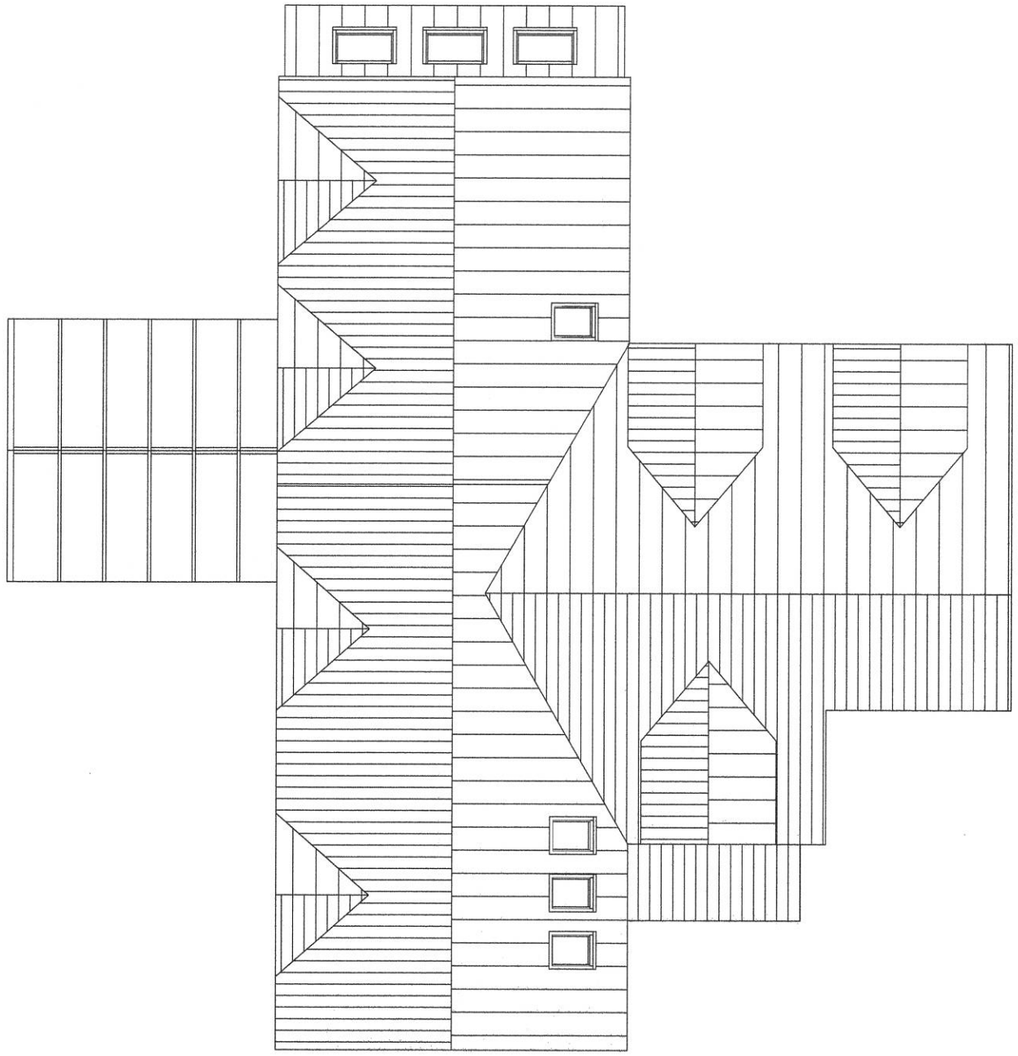

PROPOSED ROOF LAYOUT

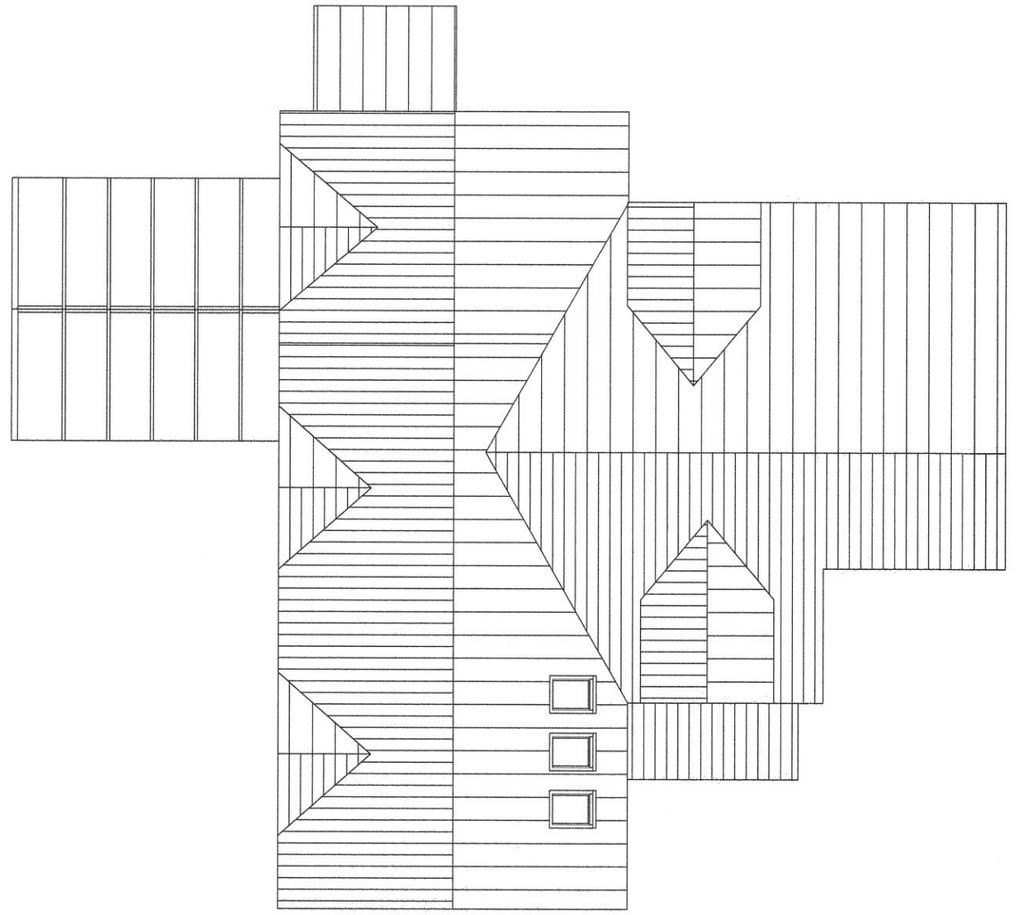

EXISTING ROOF LAYOUT

DRAWN. JLM	DATE 30/07/18
PROPOSED GROUND FLOOR AND FIRST FLOOR EXTENSION CLIFF FARM COTTAGE, ALTON, STOKE–ON–TRENT. ST10 4DD.	
EXISTING AND PROPOSED ROOF PLANS, SCALE 1:100	A3
DWG No. 08/218	