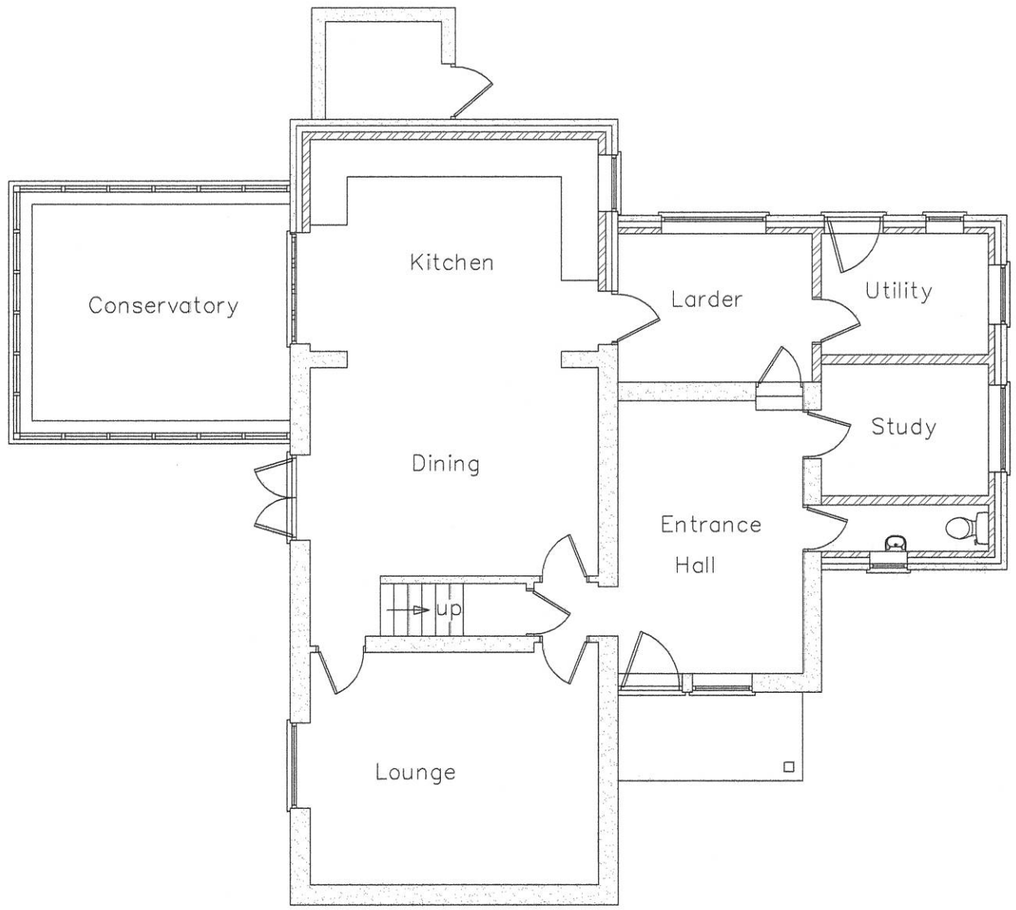

EXISTING GROUND FLOOR

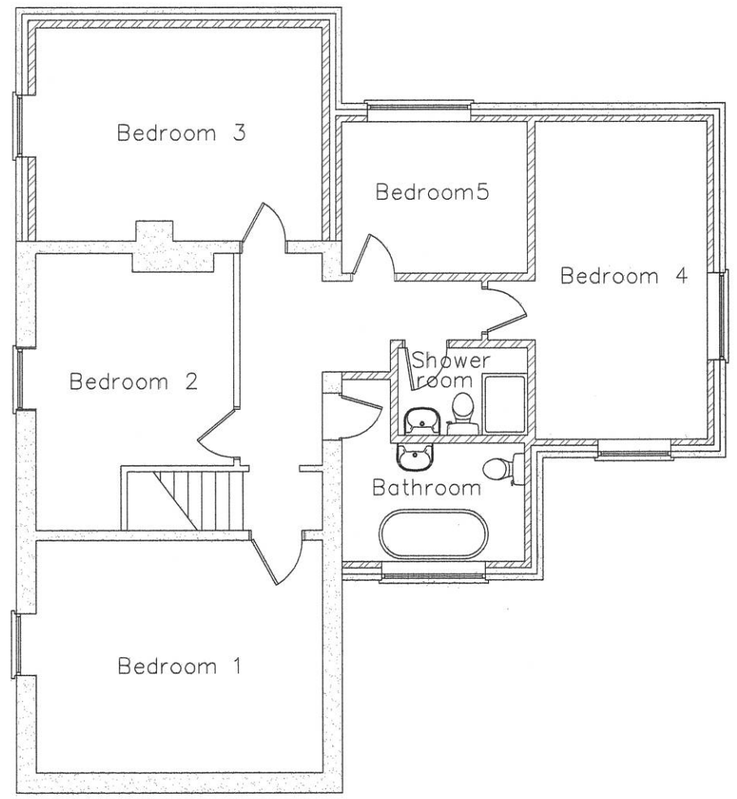

EXISTING FIRST FLOOR

DRAWN. JLM	DATE 30/07/18
PROPOSED GROUND FLOOR AND FIRST FLOOR EXTENSION CLIFF FARM COTTAGE, ALTON, STOKE-ON-TRENT. ST10 4DD.	
EXISTING FLOOR PLANS SCALE 1:100	A3
DWG No. 06/218	