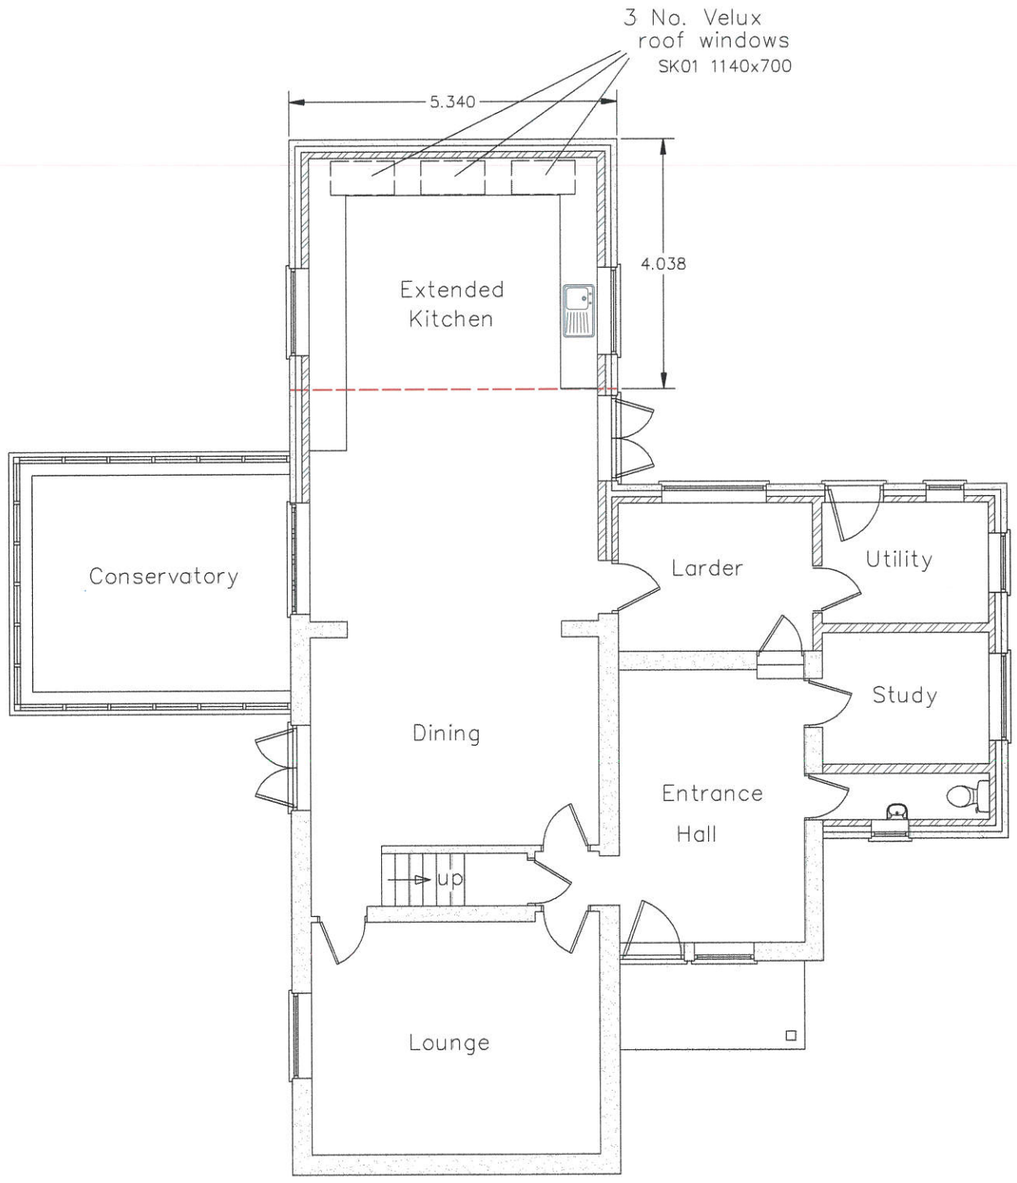

PROPOSED GROUND FLOOR

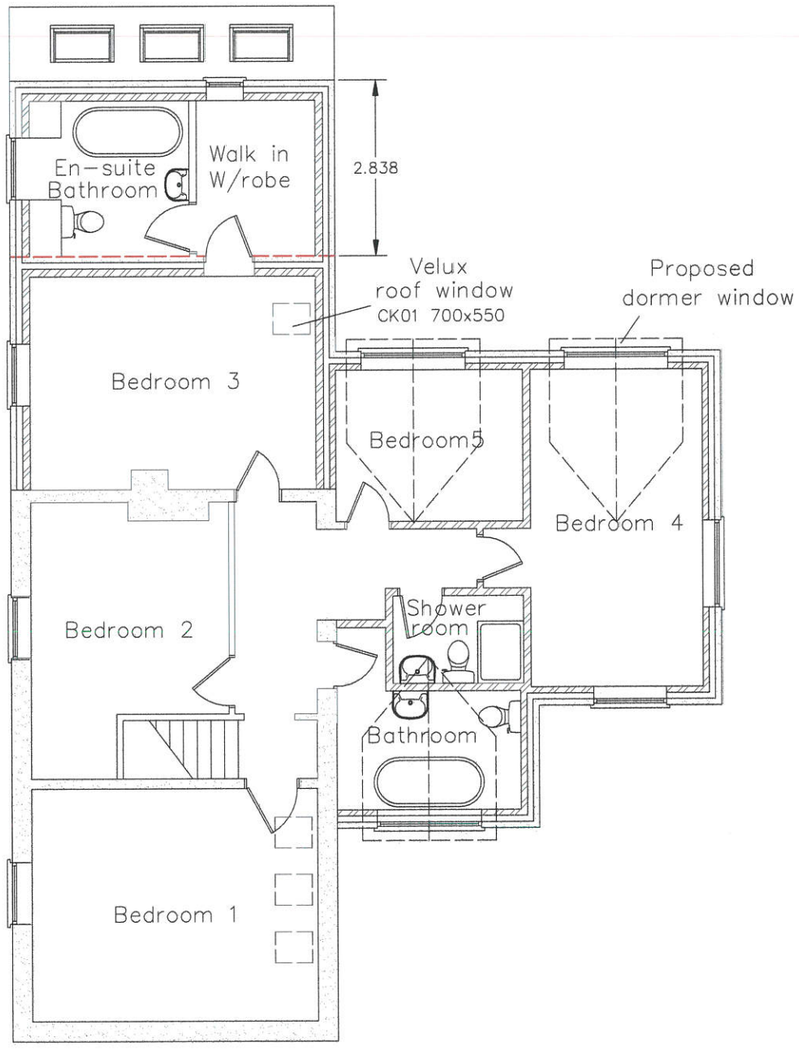

PROPOSED FIRST FLOOR

DRAWN. JLM	DATE 30/07/18

PROPOSED GROUND FLOOR
AND FIRST FLOOR EXTENSION
CLIFF FARM COTTAGE,
ALTON,
STOKE-ON-TRENT.
ST10 4DD.

PROPOSED FLOOR PLANS SCALE 1:100	A3
DWG No. 07/218	