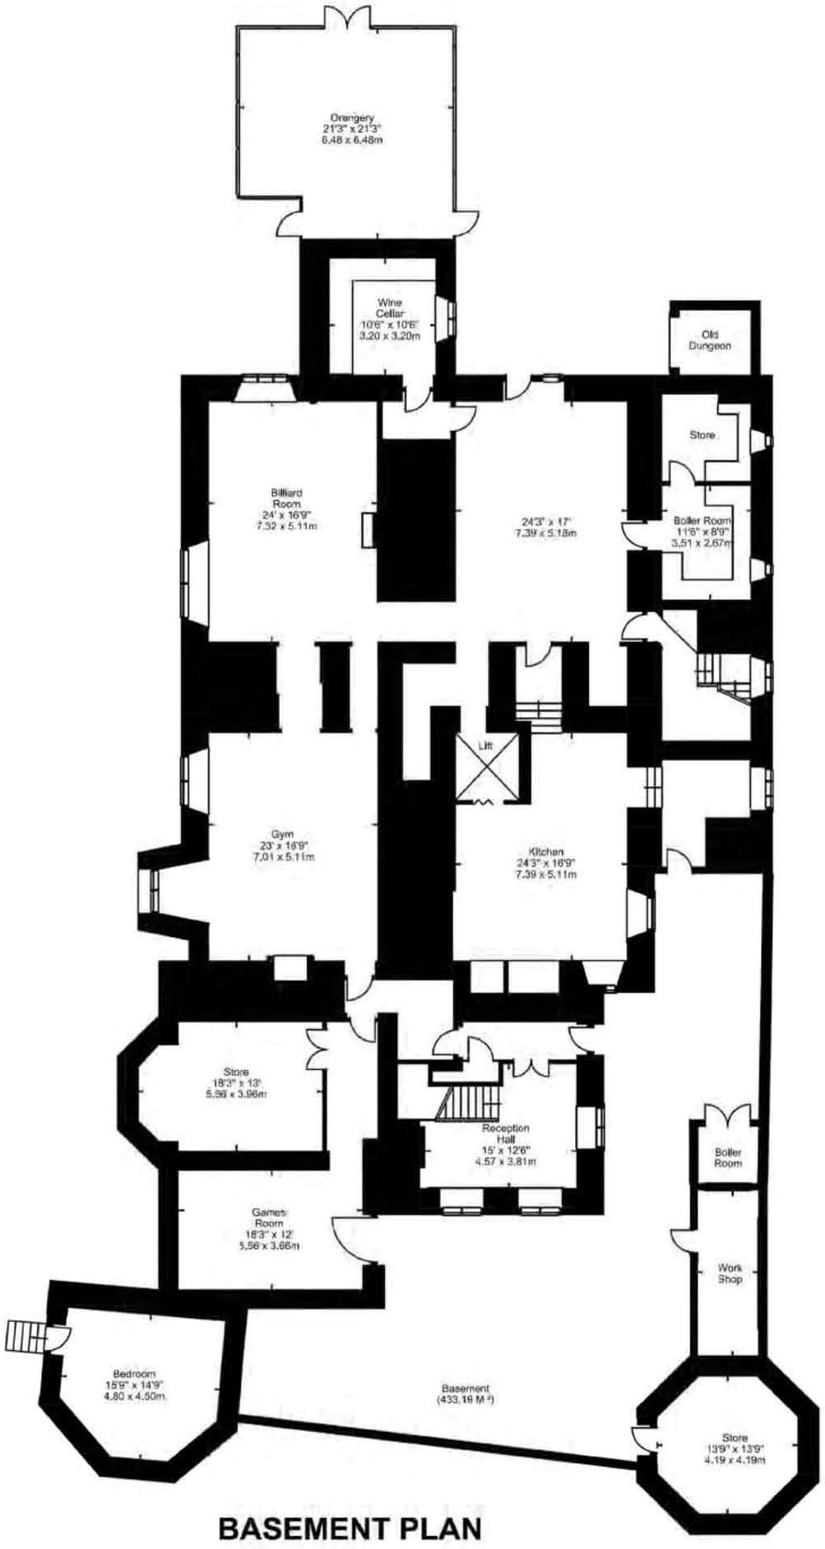


## BASEMENT PLAN

1 Bedroom

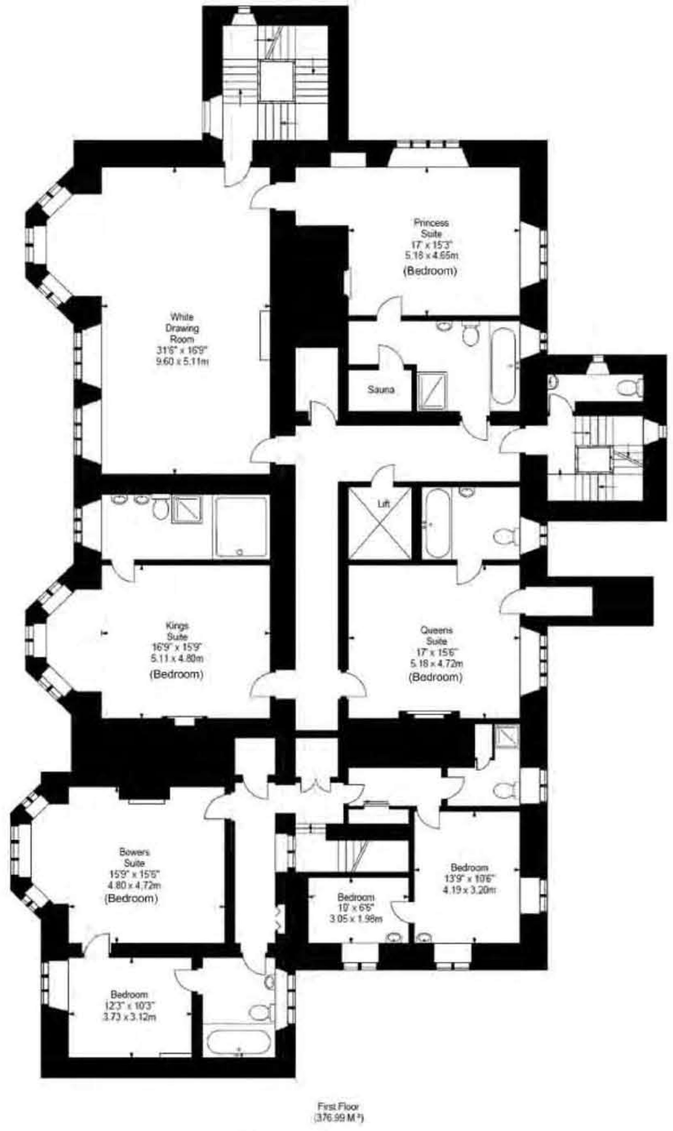


## FIRST FLOOR PLAN

7 Bedrooms

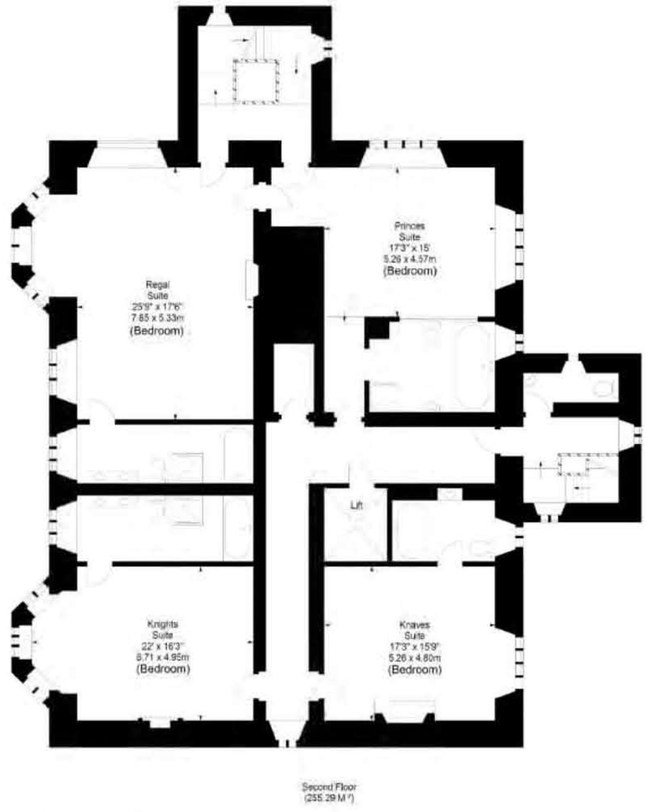


## SECOND FLOOR PLAN

4 Bedrooms

| | | | |
|---|---|---|---|
| **CLIENT** | **Mr Macdonald** | | |
| **PROJECT** | **Caverswall Castle - Change of Use** | | |
| **TITLE** | Existing and Proposed No Changes | | |
| **JOB No.** | 789 | **DWG No.** | 04 |
| **SCALE** | 1:100 @ A1 | **DATE** | |
| **DRAWN** | VB | **REVISION** | Rev A |


MOSS. CO. LLP.

BROOKSIDE - PLEALEY - SHREWSBURY - SY5 0UY
TEL 01743 792985
E-mail - graham@mosscompany.co.uk


0 1M 2M 3M 4M 5M
meters at scale 1:100