


Ordnance Survey, (c) Crown Copyright 2018. All rights reserved. Licence number 100022432

Metres

10 20 30 40 50 60 70 80 90 100

SCALE 1:1250

## Site location plan 1:1250

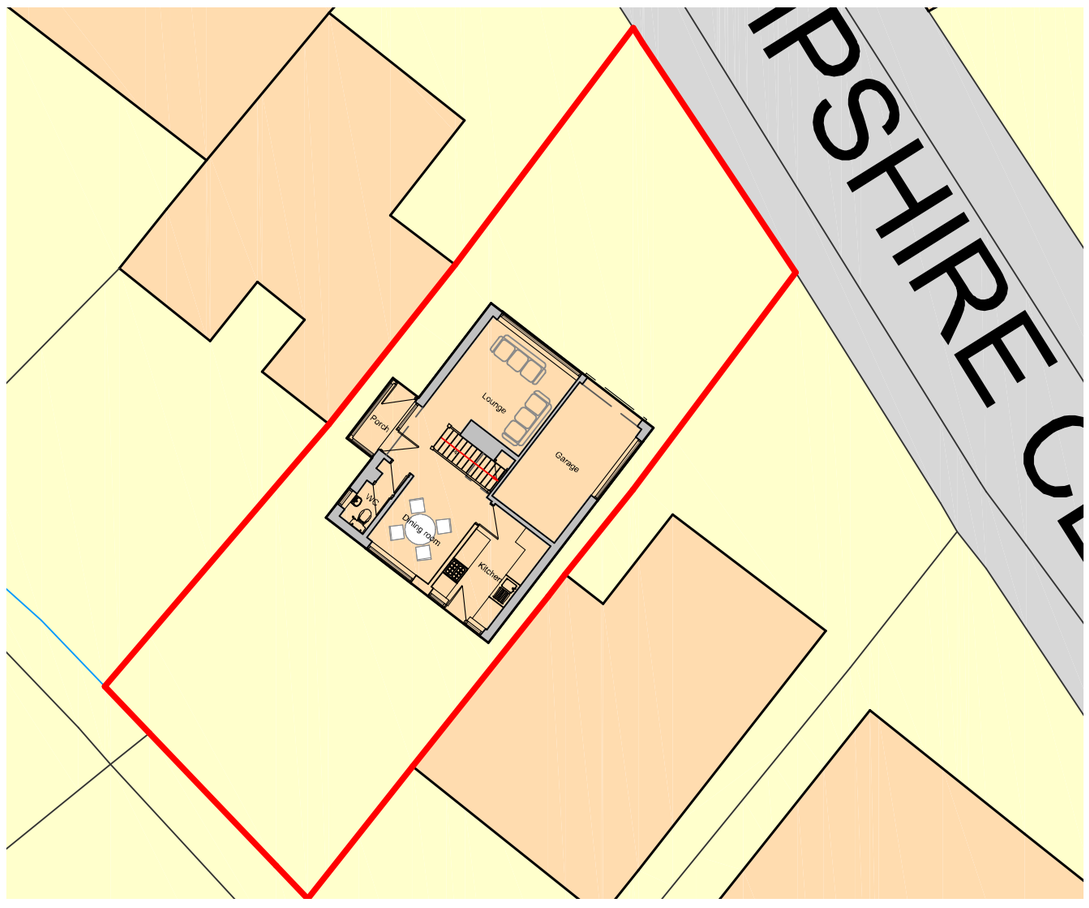


## Site plan as existing 1:200

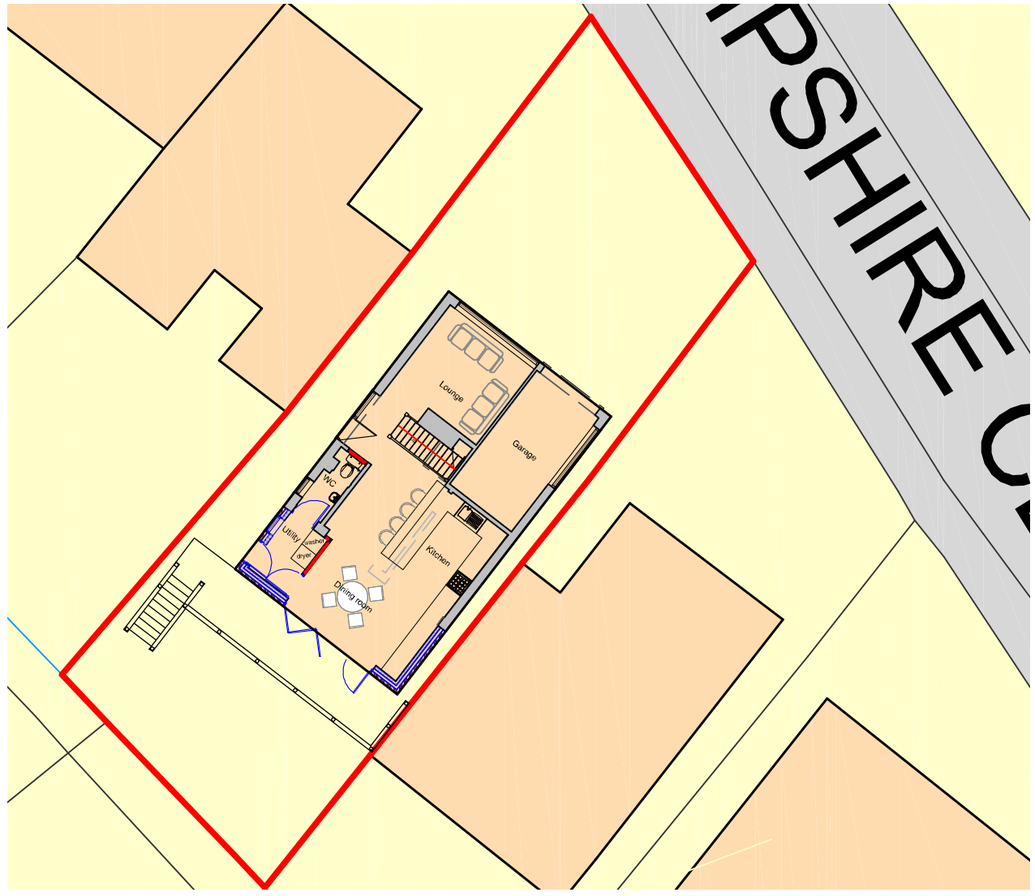


## Site plan as proposed 1:200

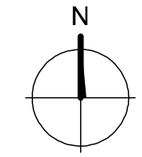


**DBD Architectural Consultancy Ltd ©2018**

1. Copyright is vested with DBD Architectural Consultancy Ltd.

2. All dimensions to be checked on site before proceeding.

3. Contractor to check/adjust dimensions of new work to suit existing conditions.
Do not assume existing structure or details are plumb, square or level.

4. Contractor must notify the architect of any discrepancies before proceeding.

5. All drawings to be read in conjunction with all other consultants drawings and specs.

| Rev | Date | Description |
|---|---|---|
| | | |
| | | |
| | | |
| | | |
| A | 21.09.18 | Minor amendments |

DBD Architectural Consultancy

**DBD Architectural Consultancy Ltd**
50 Broad Street, Leek,
Staffordshire, ST13 5NS
01538 383118
mail@dbdconsultants.co.uk
www.dbdconsultants.co.uk

Mrs Sheila Vere-Hoose
6 Hampshire Close
Endon ST9 9HJ
Client

Proposed Alterations and Extension
Project

Title
Site Plans

Stage: Planning

| Size: | Date: | Job No: |
|---|---|---|
| A3 | 13.09.18 | 1847-100 |
| Scale: 1:1250 & 1:200 | | |

Drawing Number: PL 01-A