0 1 2 3 4 5metres

scale bar @ 1:50 on A1 Sheet

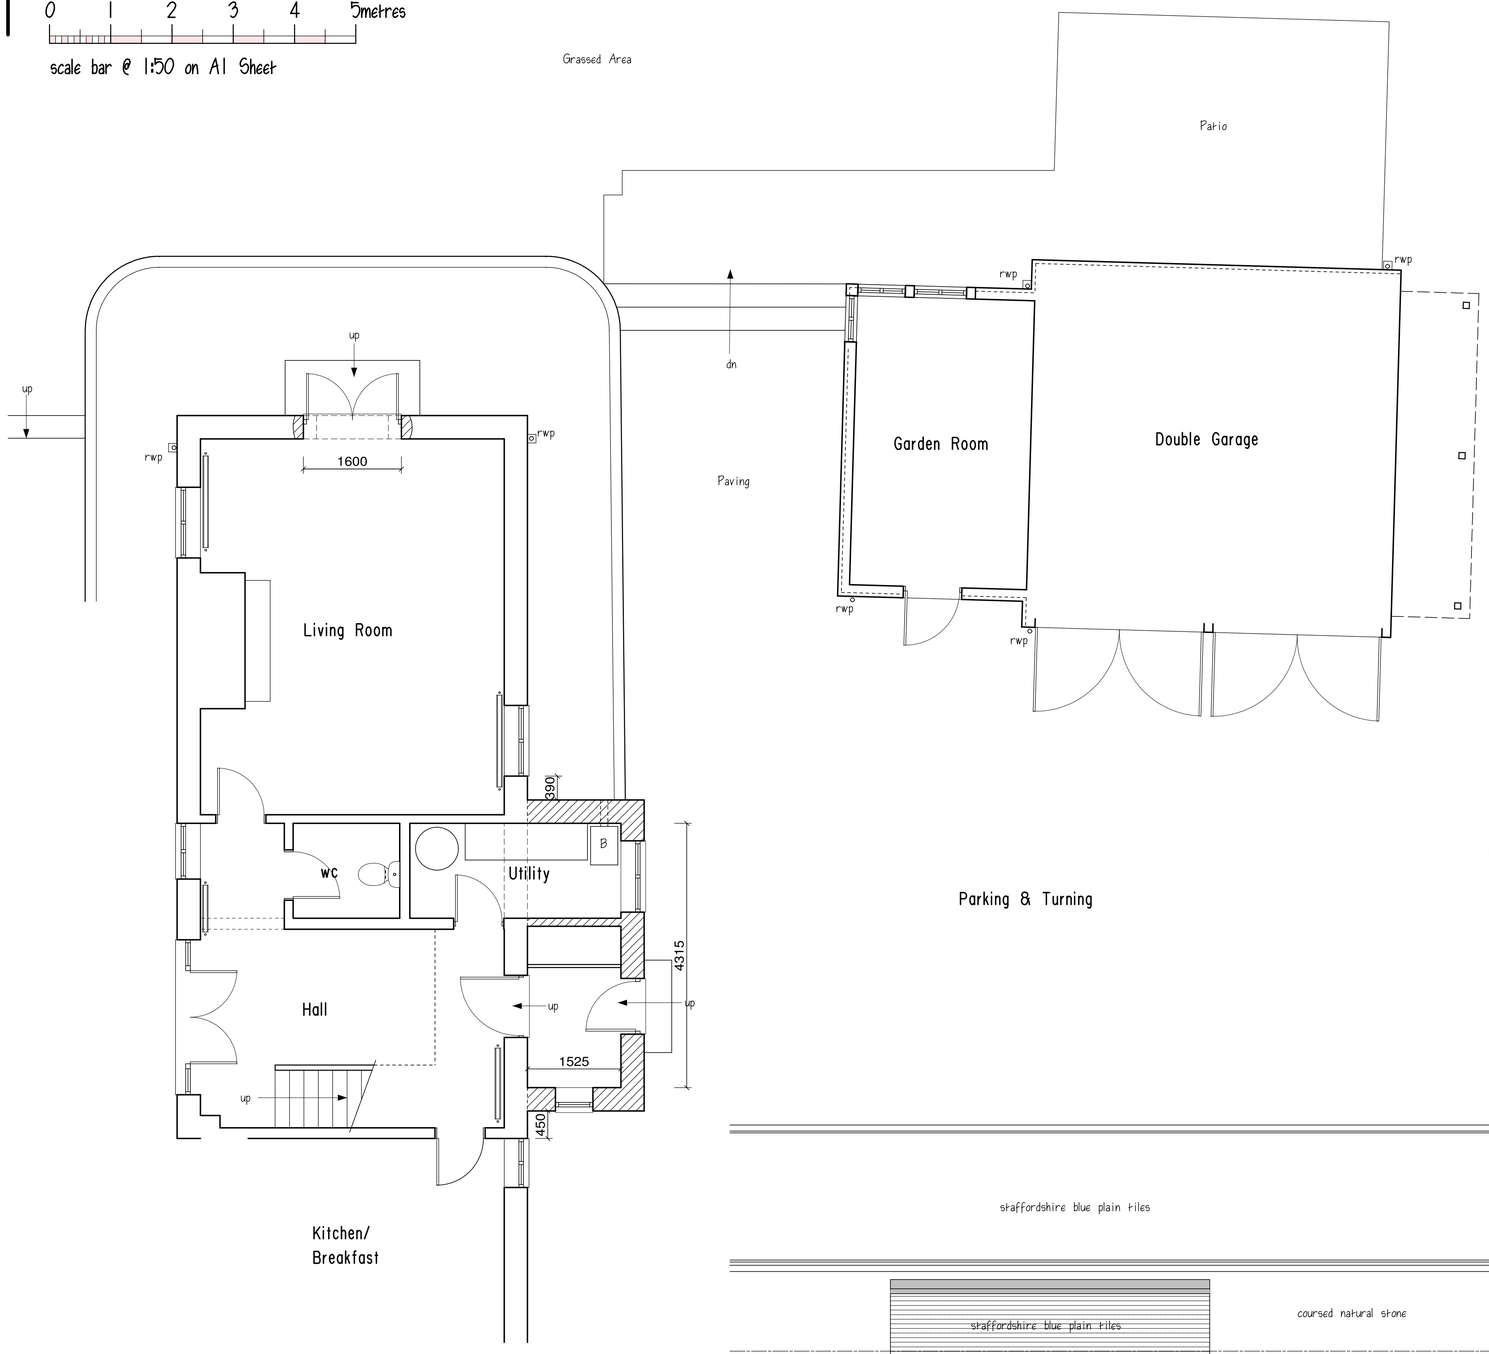

Part Ground / Block Plan

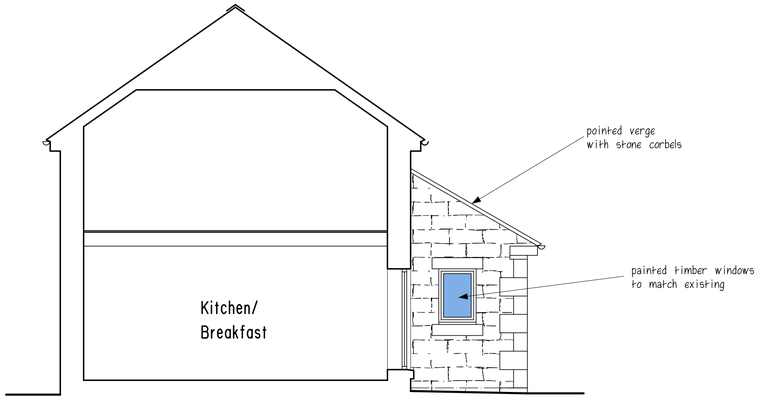

Cross Section / Porch Elevation

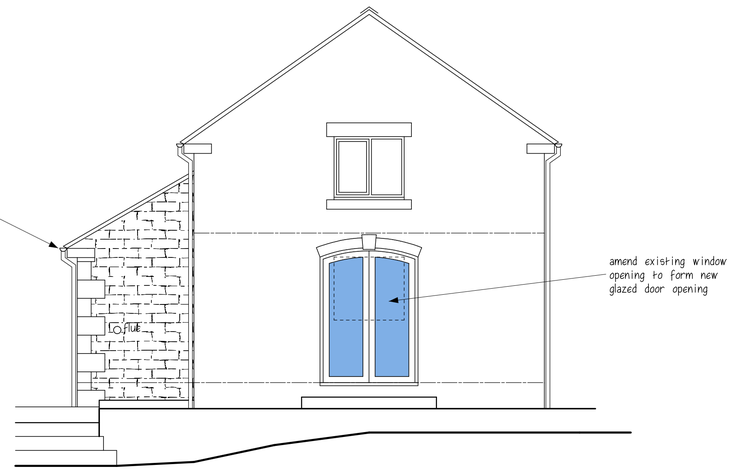

Garden Elevation

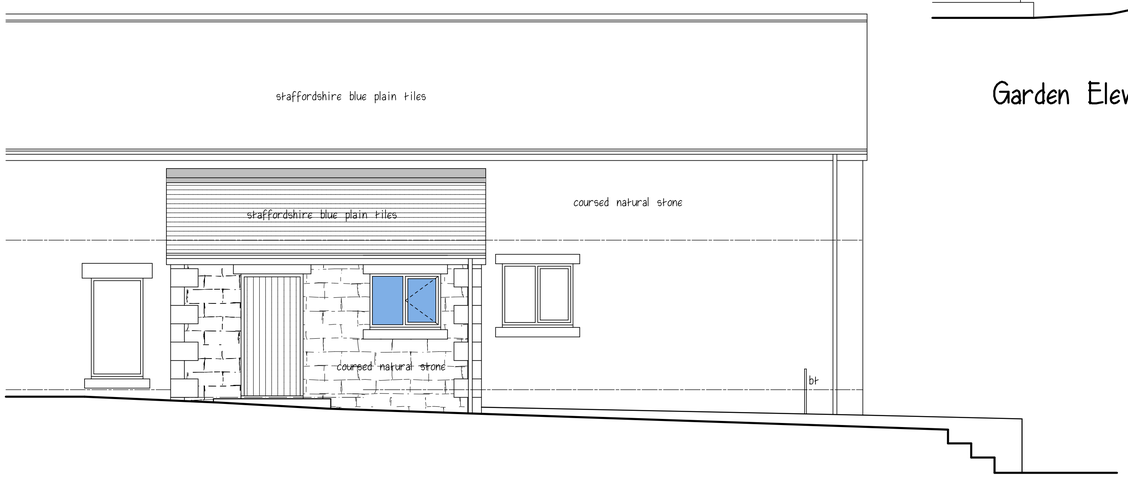

Part Driveside Elevation

RICS
The mark of
property professionalism worldwide

Clients are advised to clarify dimensions with the author prior to setting out and not to scale from the drawing. This drawing is copyright and should not be reproduced without the written consent of RLM ASSOCIATES.

RLM ASSOCIATES

JOB
THE BARN, PARK LANE, ENDON.

CLIENT
Mr. & Mrs. BARKER.

DRAWING
PROPOSALS FOR NEW PORCH.

DATE
October 2018.

SCALE
1:50.

DRWG No.
RLM920/5.

REVISION