



Front Elevation scale 1:50



SITE LOCATION PLAN 1:1250

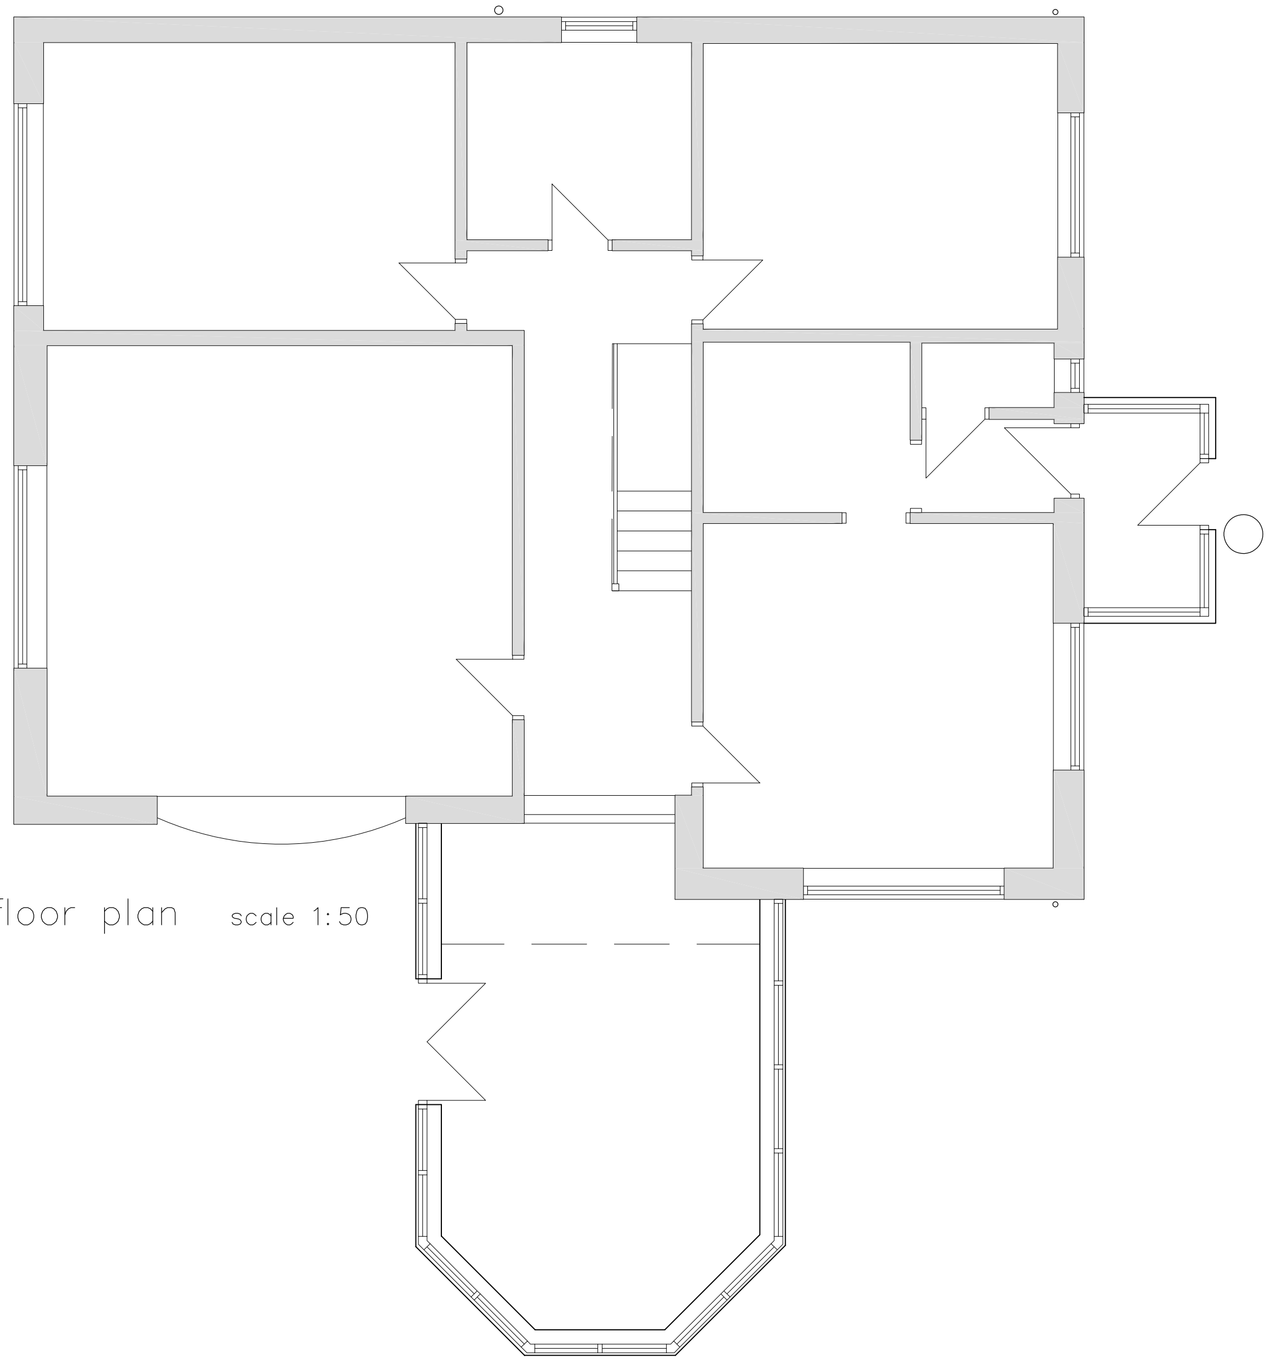

Ground floor plan scale 1:50

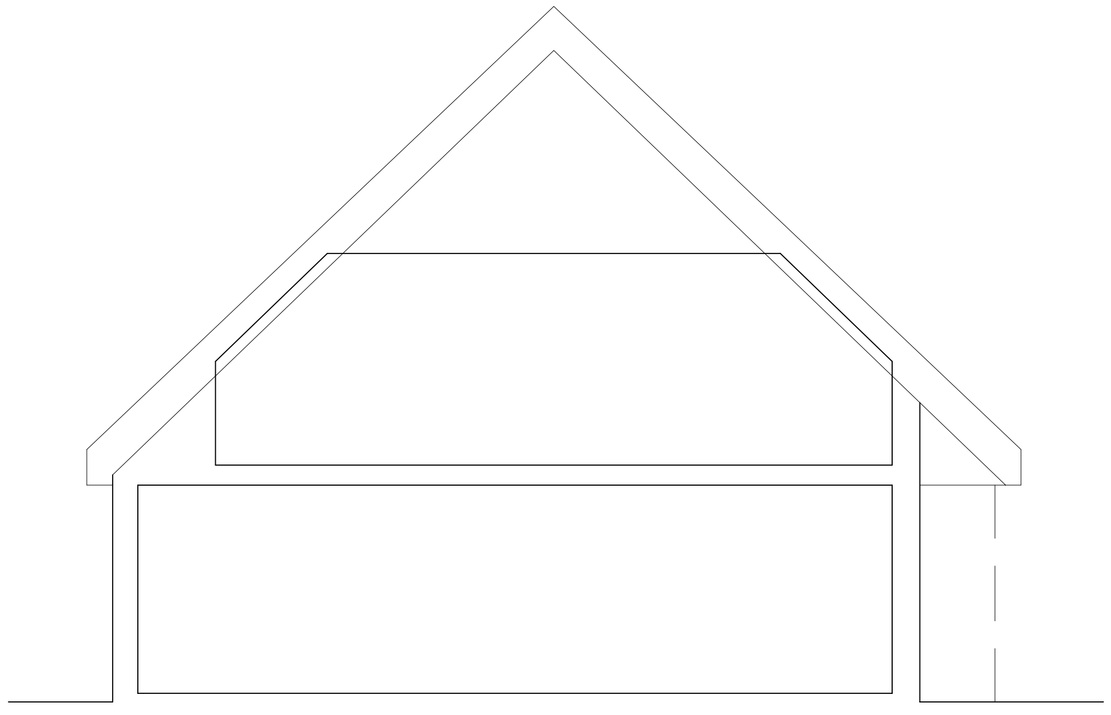

Section scale 1:50

Rev.	Drawn	Comments	Date

MODE
Architects & Development

01782 479644
admin@mode-uk.com
www.mode-uk.com
Pennant House Salem Street Stoke-on-Trent

Client MR & Mrs Daniels

Project Extension & Alterations at Freshwater, Rudyard Road, Rudyard, ST13 8PS

Title Plans as Existing

Status Survey

Scale @A1	Date	Drawn	Checked
1:50	Jul 17	KJM	

Drawing No. 17 026 AL(0)01 Rev

File Ref:

This drawing is subject to Copyright & must not be copied or reproduced without consent. Figured dimensions only are to be taken from this drawing. All contractors must visit the site and be responsible for taking and checking all dimensions relative to their work.