
Rev.	Drawn	Comments	Date

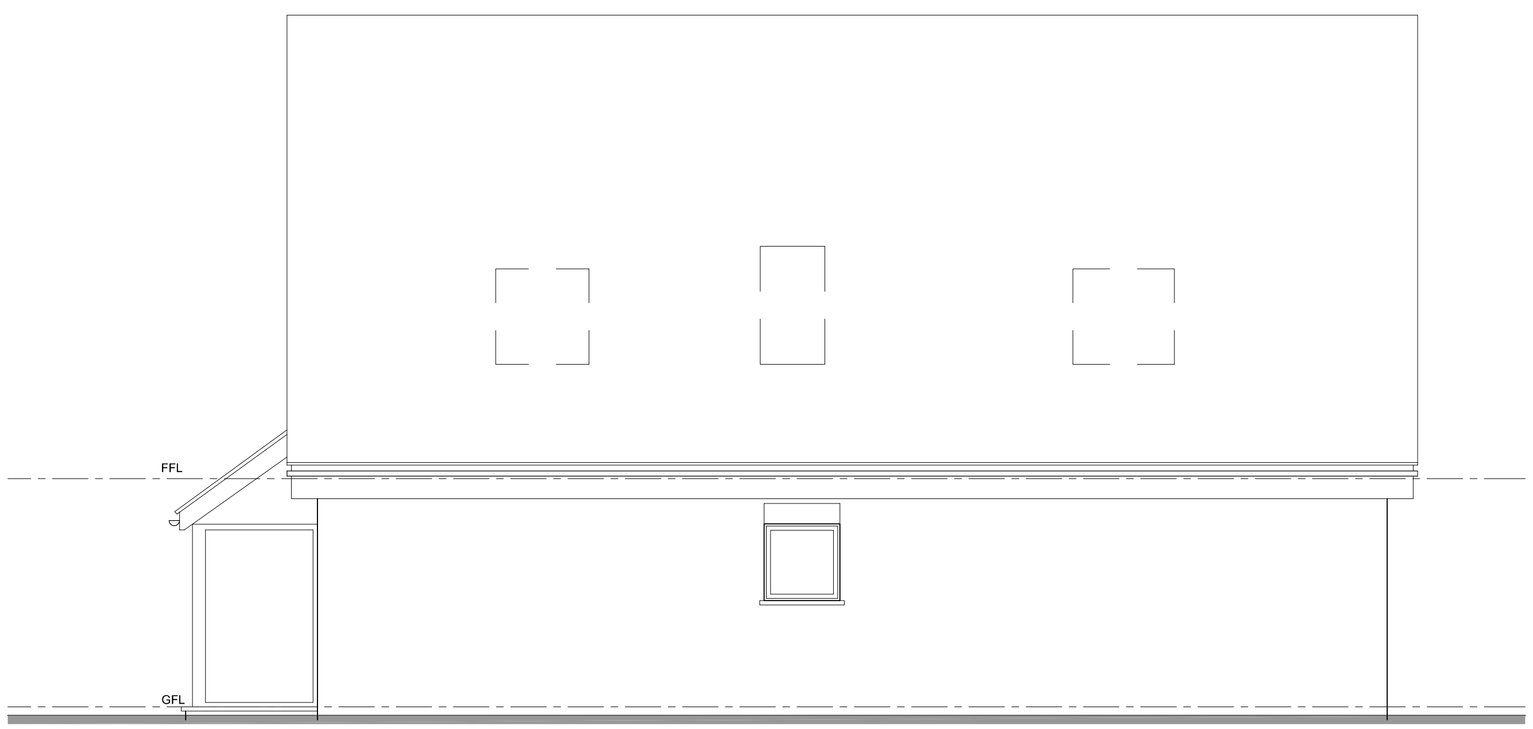


Rear Elevation scale 1:50



Side Elevation scale 1:100



Side Elevation scale 1:100

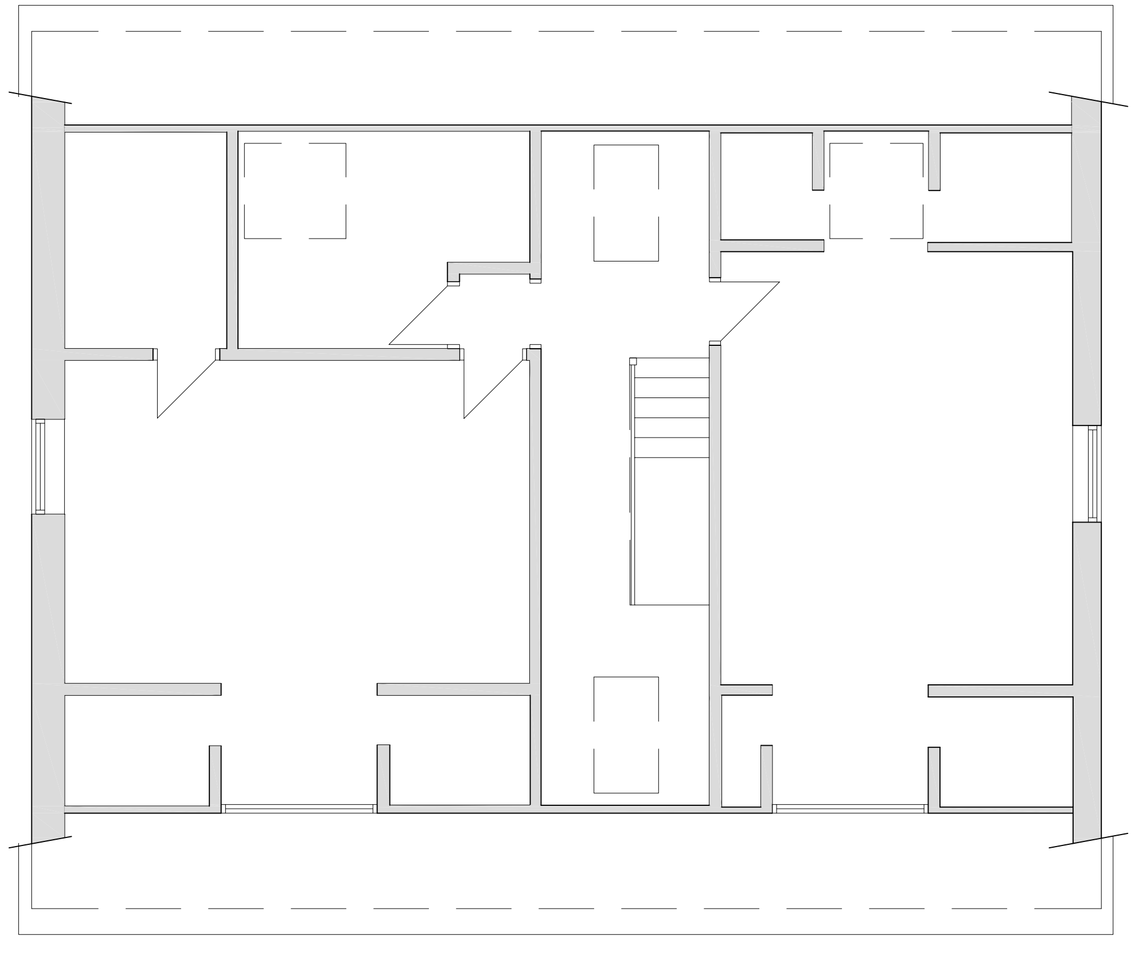

First floor plan scale 1:50



MODE
Architects & Development

01782 479644
admin@mode-uk.com
www.mode-uk.com
Pennant House Salem Street Stoke-on-Trent

Client Mr & Mrs Daniels

Project Alterations & Extension to Freshwater, Rudyard Road, Rudyard, ST13 8PS

Title Plans & Elevations as Existing

Status Survey

Scale @A1	Date	Drawn	Checked
1:50	Jul 17	KJM	

Drawing No. 17 026 AL(0)02

Rev

File Ref:

This drawing is subject to Copyright & must not be copied or reproduced without consent. Figured dimensions only are to be taken from this drawing. All contractors must visit the site and be responsible for taking and checking all dimensions relative to their work.