
Ordnance Survey © Crown copyright 2016 All rights reserved. Licence number 100035207

Rev.	Drawn	Comments	Date
A	KLB	Dwelling moved	26.09.18



SITE BLOCK PLAN 1:500

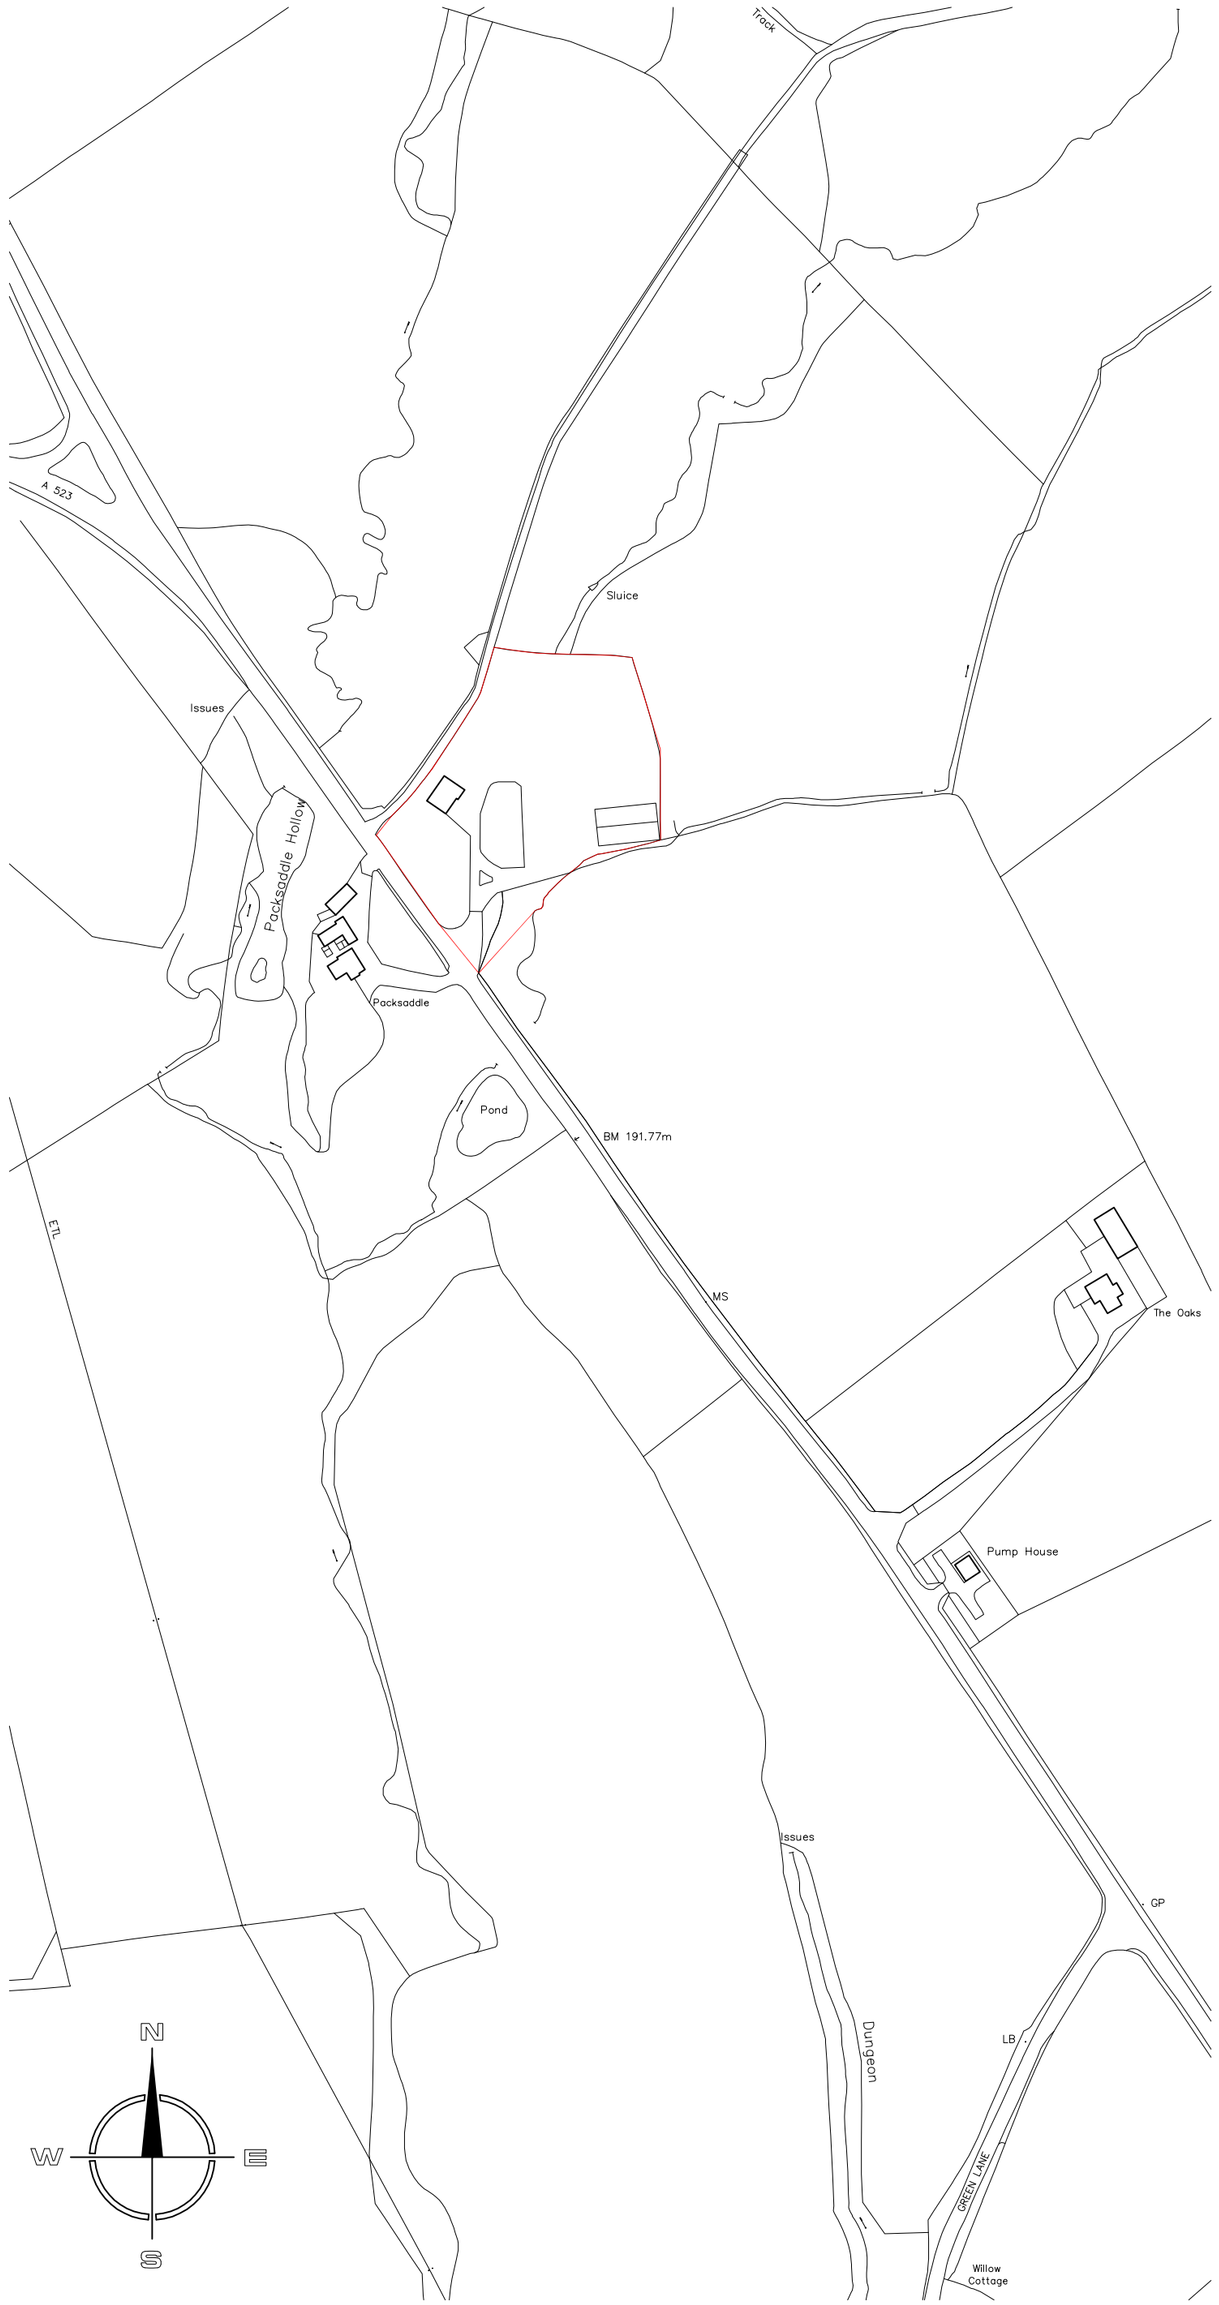

SITE LOCATION PLAN 1:2500

MODE
Architects & Development
01782 479644
admin@mode-uk.com
www.mode-uk.com
Pennant House Salem Street Stoke-on-Trent

Client: Mr and Mrs Daniels

Project: Proposed New Dwelling at Freshwater, Rudyard Road, Rudyward, ST13 8PS

Title: Site Location and Site Block Plan

Status: Planning

Scale @A2	Date	Drawn	Checked
Stated	Sept 18	KLB	

Drawing No.: 17 026 AL(0)06

Rev: A

File Ref:

This drawing is subject to Copyright & must not be copied or reproduced without consent. Figured dimensions only are to be taken from this drawing. All contractors must visit the site and be responsible for taking and checking all dimensions relative to their work.