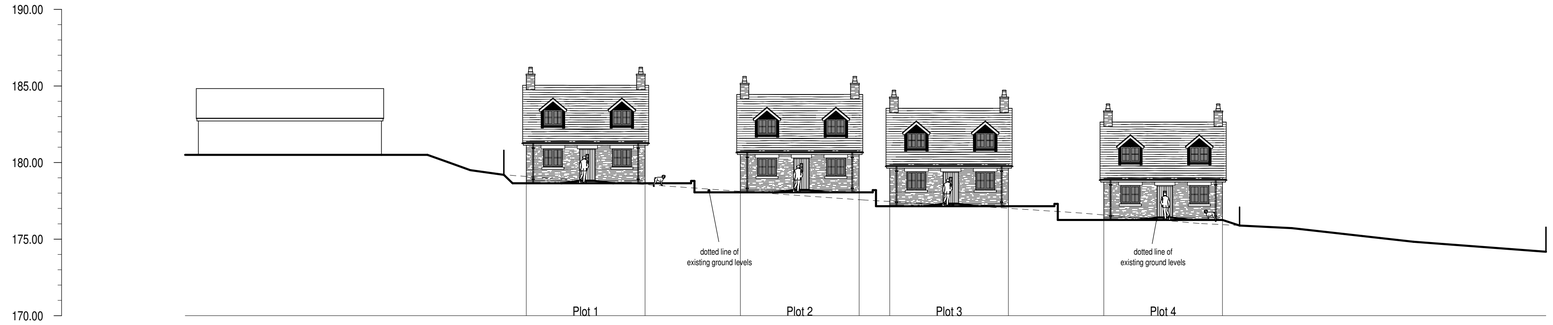

Site Section B-B

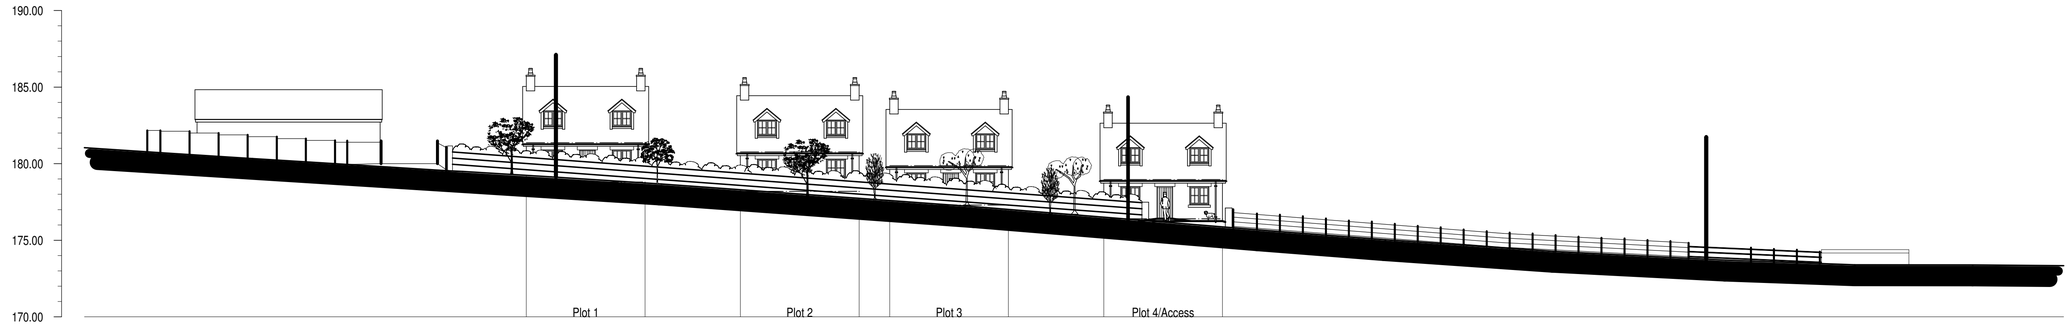

Shawe Park Road Elevation A-A

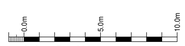

scale bar @ 1:200

Mr F Klucznik

PROPOSED HOUSING DEVELOPMENT
SHAWE PARK ROAD
KINGSLEY HOLT
STAFFS
PLANNING PROPOSAL
STREET SCENE AND SITE SECTION

Date	Sheet	Scale
JUNE 2017	A1	1:200
Drg No.	Rev.	Drawn
2017-2219-08	C	RG

A - 01/08/2017 - TITLE SHEET AMENDED
B - 30/04/2018 - HOUSETYPES UPDATED
C - 06/08/2018 - HOUSETYPES REVISED TO BUNGALOWS

SAMMONS Architectural LIMITED
Chartered Institute of Architectural Technologists Registered Practice
10 Cawdry Buildings, Fountain Street, Leek. ST13 6JP
Telephone: 01538 386002
E-mail: info@sammonsltd.co.uk
Web: www.sammonsltd.co.uk

This drawing is copyright.
All dimensions must be checked prior to commencement.