

Proposed South Elevation

Scale 1 : 100

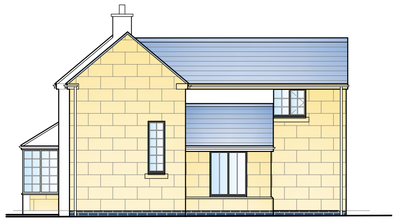

Proposed East Elevation

Scale 1 : 100

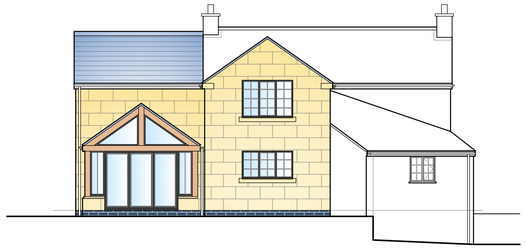

Proposed North Elevation

Scale 1 : 100

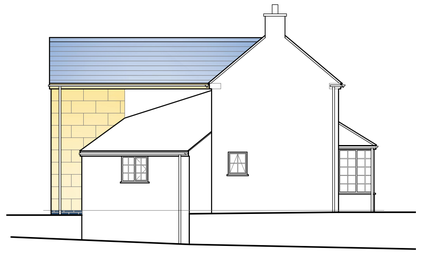

Proposed West Elevation

Scale 1 : 100

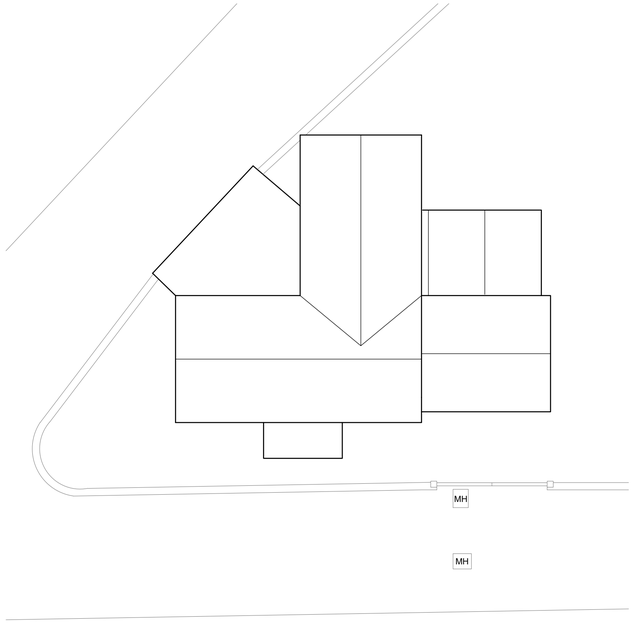

Proposed Roof Plan

Scale 1 : 100

Showing extent of existing site boundaries.



Location Plan

Scale 1 : 1250

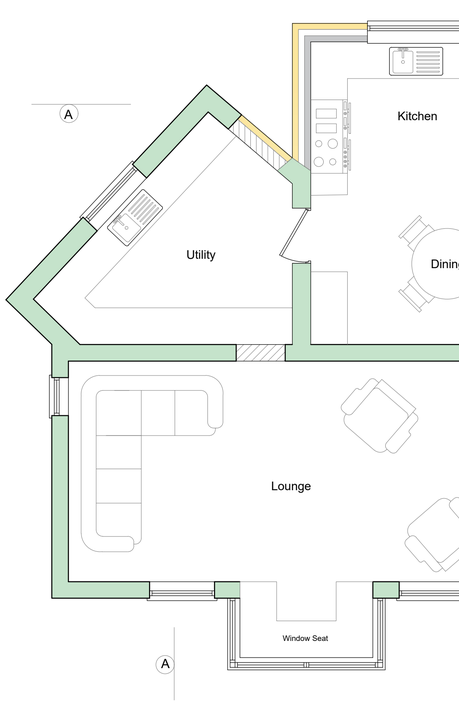

Proposed Ground Floor Plan

Scale 1 : 50

MH

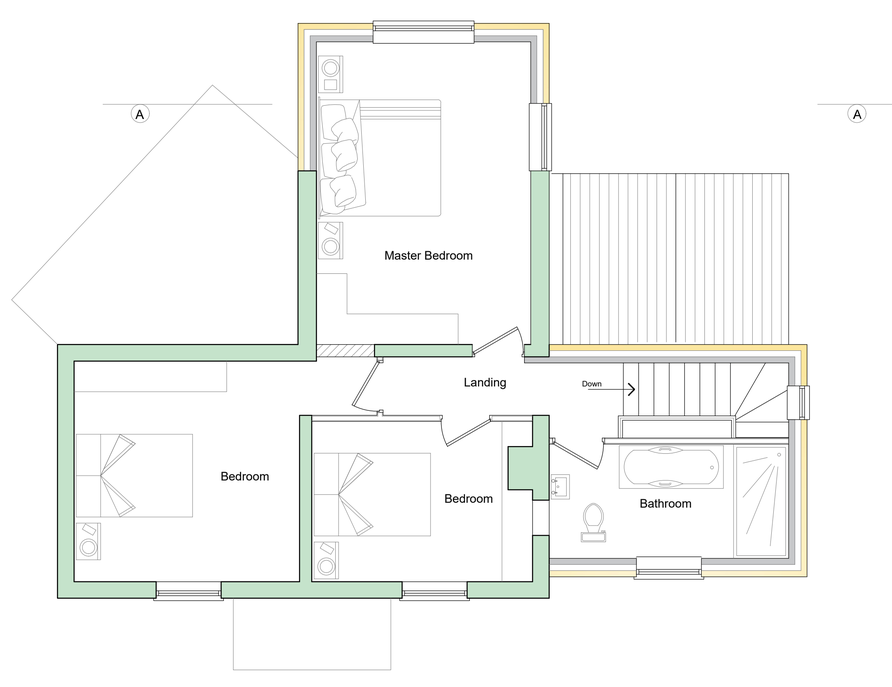

Proposed First Floor Plan

Scale 1 : 50

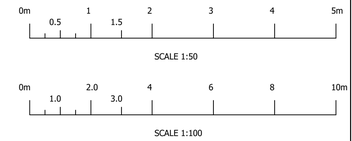

Rev.	Revision Description	Drn			Date
M	Planning Alterations - Alterations to size of single storey extension.	JG			23-10-2018
L	Planning Alterations - Alterations to roof structure of single storey extension.	JG			16-10-2018
K	Planning Alterations - Single storey extension reduced in size.	JG			12-10-2018
J	Planning Alterations - Canopy removed and alterations to roof on the single storey portion of the extension.	JG			11-10-2018
A	Updated following client comments.	JG			14-04-2018

A.J.S.
Structural Design
62 Carter Street
Uttoxeter
Staffs. ST14 8EU
Tel: 01889 568056
Fax: 01889 569805

Client:

Mr & Mrs Jenkinson
Corner Cottage, Gallows Green, Alton,
Stoke-on-Trent, ST10 4BN

Title:

Proposed Two Storey Rear Extension:
Proposed Floor Plans, Elevations and Roof Plan

Drawn by:	Date:	Index No.:
JG	March 2018	

Scales:

As Shown Paper Size A1

Drawing No: C1516 - 002

Revision: M