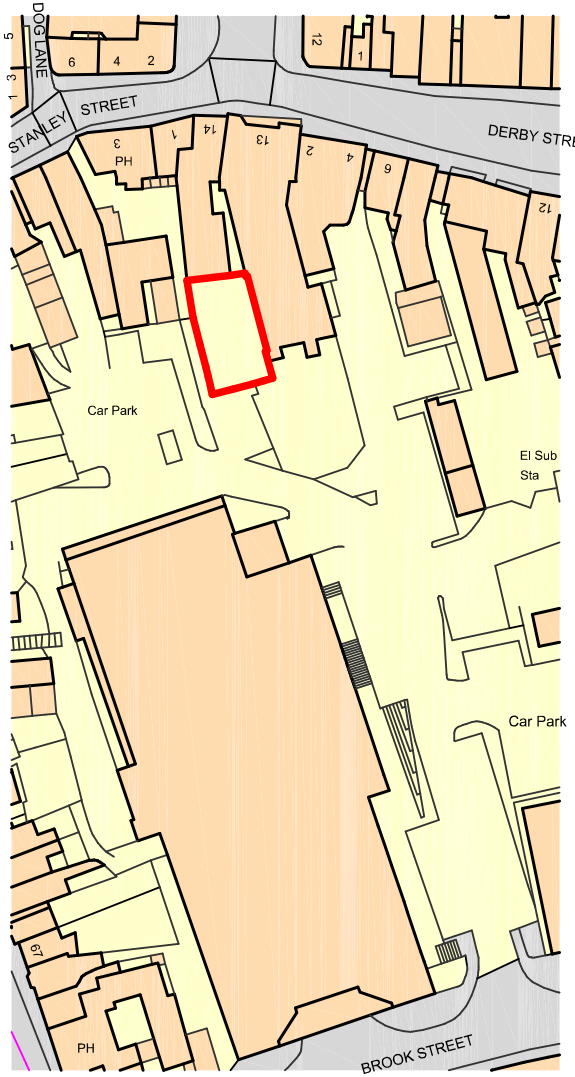


Ordnance Survey, (c) Crown Copyright 2014. All rights reserved. Licence number 100022432

N

DBD Architectural Consultancy ©2017 Ltd

1. Copyright is vested with DBD Architectural Consultancy Ltd.

2. All dimensions to be checked on site before proceeding.

3. Contractor to check/adjust dimensions of new work to suit existing conditions.
Do not assume existing structure or details are plumb, square or level.

4. Contractor must notify the architect of any discrepancies before proceeding.

5. All drawings to be read in conjunction with all other consultants drawings and specs.

Rev	Date	Description
A	05.10.18	Minor amendments

DBD Architectural Consultancy

DBD Architectural Consultancy Ltd
50 Broad Street, Leek,
Staffordshire, ST13 5NS
01538 383118
mail@dbdconsultants.co.uk
www.dbdconsultants.co.uk

Client
Mr C & Mr L Gayes
LC Construction Ltd

Project
Erection of new 2 storey 2 bed pair dwellings on land to the rear of 14 Market Place Leek

Title
Site Location Plan

Stage: Planning
Size: A4
Scale: 1:1250
Date: 12.09.17
Job No: 1529-100
Drawing Number: PL 10A