

Proposed Side Elevation



Proposed Rear Elevation

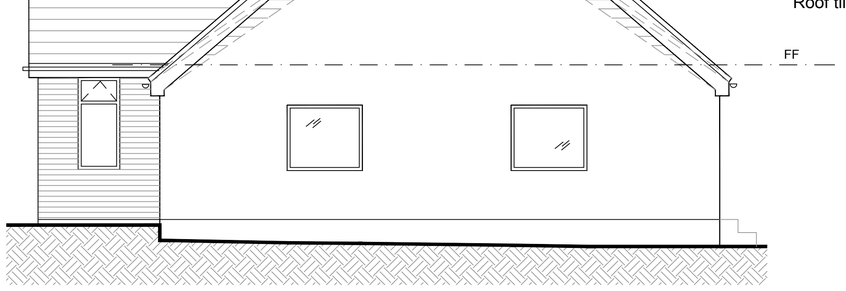

Proposed Side Elevation

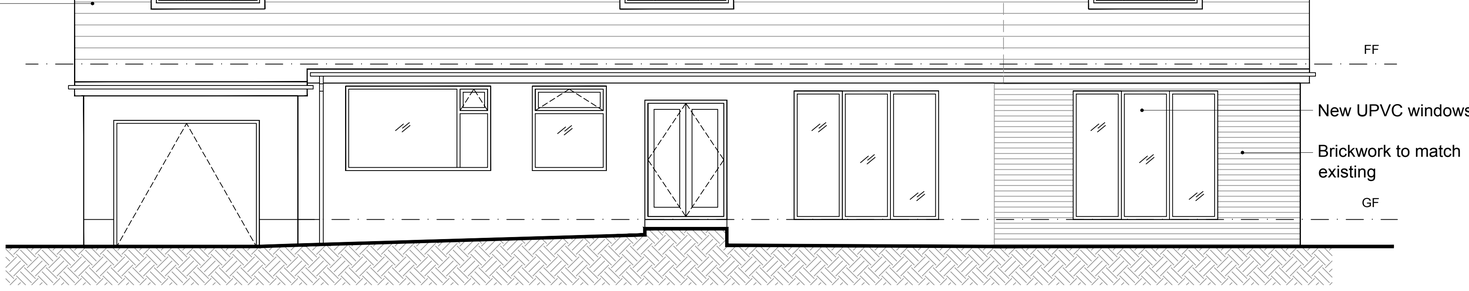

Proposed Front Elevation

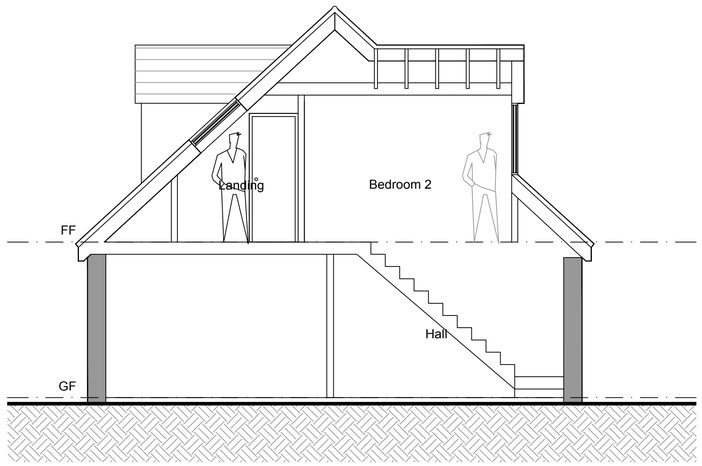

Proposed Section Y-Y

FOREFRONT
DEVELOPMENT CONSULTING
4 Ridge House, Ridge House Drive, Festival Park, S-O-T. ST1 5SJ
Office 01782 216912 WWW.FOREFRONTDC.UK

CLIENT

L MOLLART

PROJECT

29 Basnetts Wood, Endon, Stoke-on-Trent
Staffordshire ST9 9DQ

TITLE

Proposed Elevations & Section

SCALE	DRAWN
1:50 @ A1	DME
DRG NO.	DATE
17-143-04	07 / 09 /18

REV.	DESCRIPTION	DATE
A	Render removed	25-10-18

PLANNING DRAWINGS

The contents of this drawing are the copyright of Forefront Development Consulting .