
All heights, sizes and dimensions should be checked on site by the contractor before any work is put in hand.

Figured dimensions should be taken in preference to scaling and any errors or omissions reported to the architect at once


This drawing has been prepared in accordance with the CDM [Construction Design and Management] and all foreseeable design risks to those involved

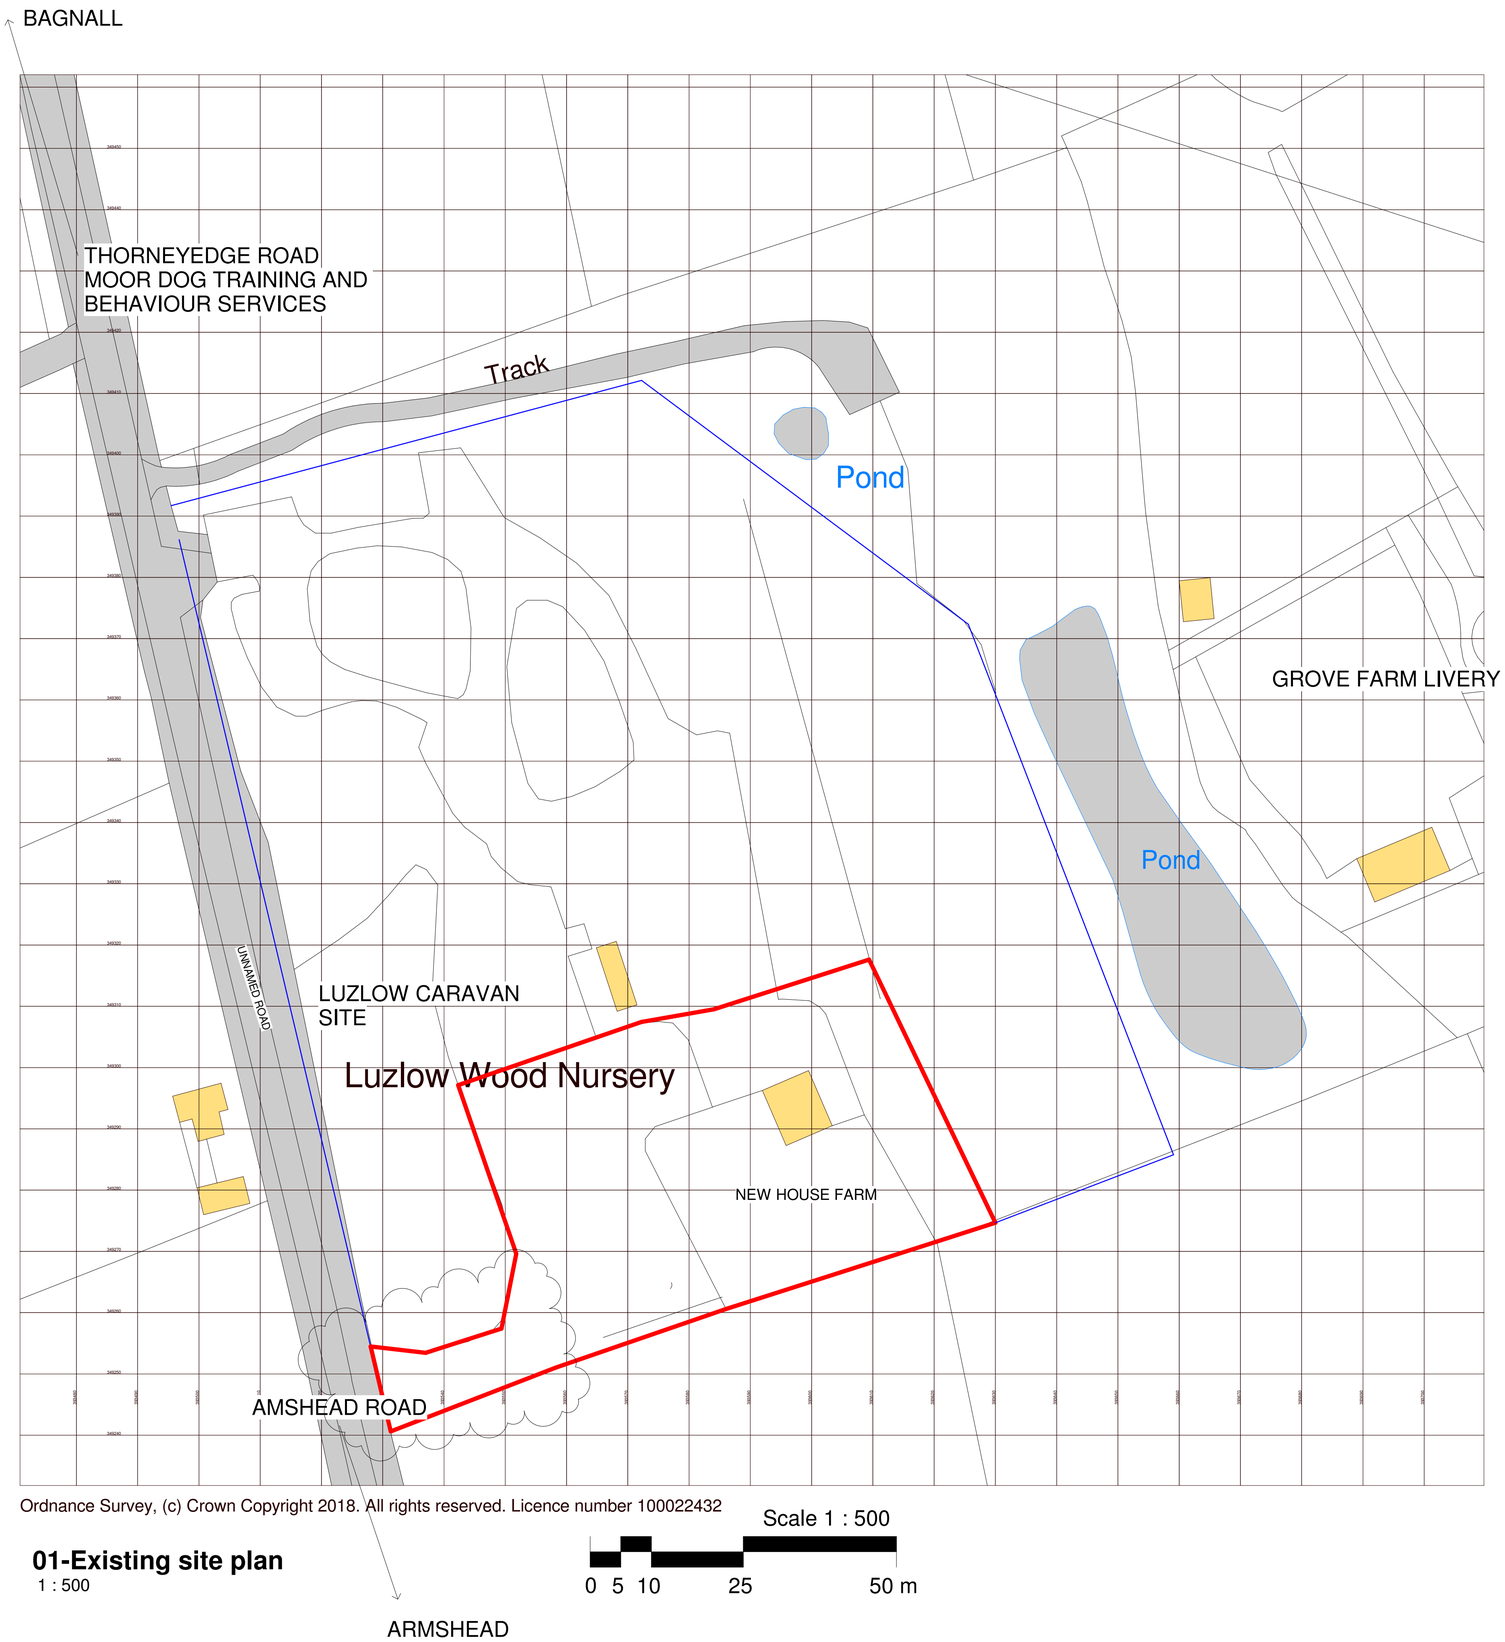

Ordnance Survey, (c) Crown Copyright 2018. All rights reserved. Licence number 100022432

01-Existing site plan
1 : 500


Scale 1 : 500
0 5 10 25 50 m

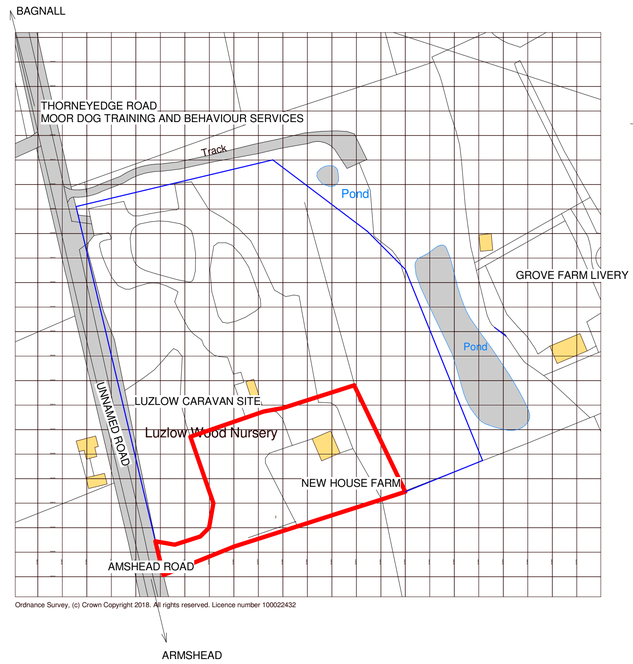

Ordnance Survey, (c) Crown Copyright 2018. All rights reserved. Licence number 100022432

01-Existing location plan
1 : 1250

Scale 1 : 1250
012.525 62.5 125 m

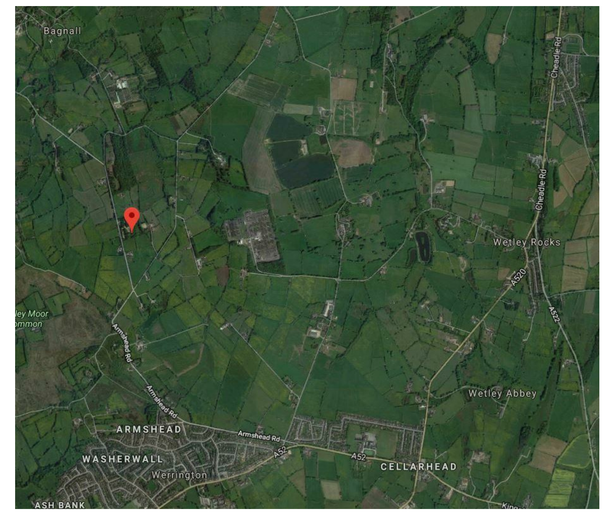

Site Reference NTS

Rev	Date	By	Detail
S1	15/10/2018		Site boundary amended

Drawing status

Client
Mr A. Parr

Project/Location
Proposed Double Garage and Office Acommodation
New House Farm
Luzlow
Bagnall
STOKE-ON-TRENT
ST9 9JZ

SMYTHEMAN ARCHITECTURAL
12 High Street
Tean
Stoke-on-Trent
ST10 4DZ
United Kingdom
T +44 (0)1538 722097
F +44 (0)1538 722185
mail@smytheman.co.uk
www.smytheman.co.uk

Drawing title
Site Plan

Scale(s)	Date	Drawn	Checked	Job Number
As indicated @A1	01/26/18	Author	Checker	3094

Drawing number AP18-SA-A-0101
Revision S1

I:\NAS-6E-EB-28\Documents\Drawings\Current Drawings\3094 PARR\AP18-SA-XX-XX-MS-AR-0003.rvt