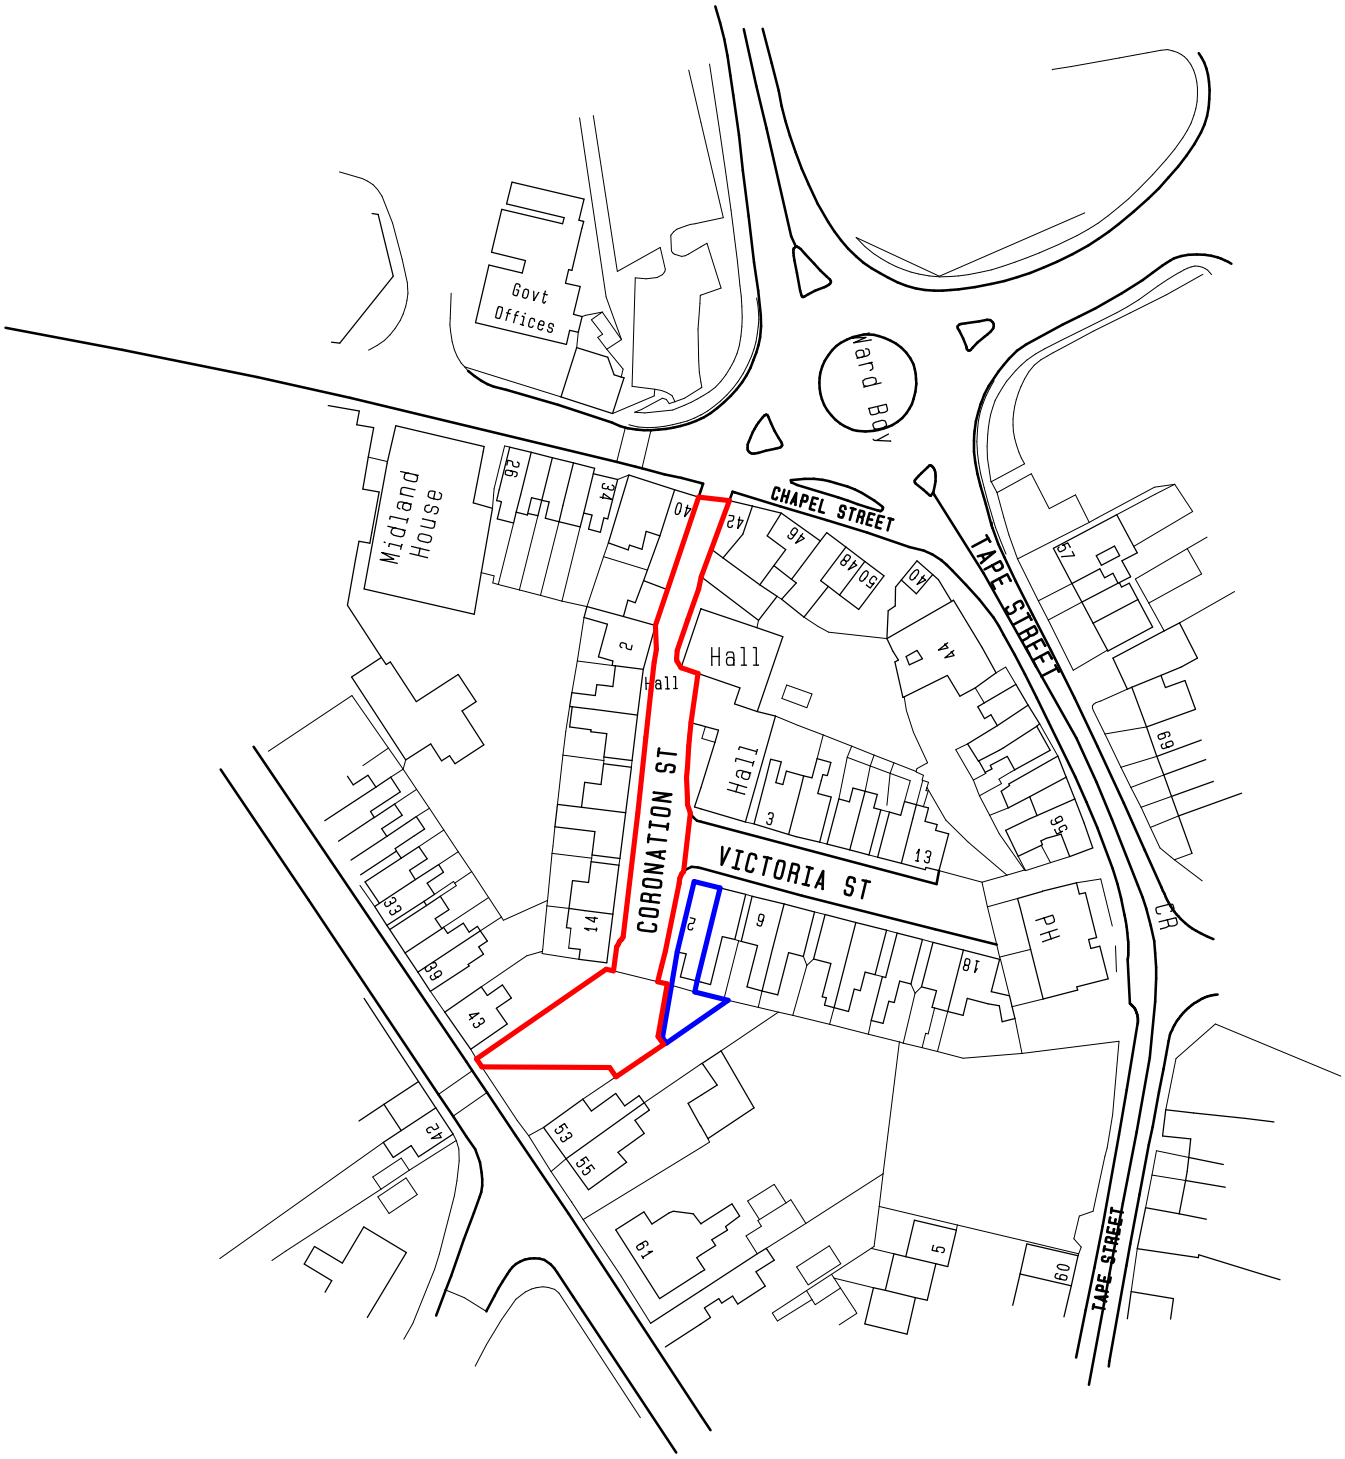


Crown Copyright 2009. All rights reserved. Licence number 100020449

Smytheman Architectural Services

Mr G. Shaw

Proposed Housing Development on Land adjacent to Victoria Street, Cheadle

LOCATION PLAN @ 1 : 1250

DRAWING No 2640:09

12 High Street
Tean, Stoke-on-Trent
Staffs ST10 4DZ
telephone 01538 722097
facsimile 01538 722185
email mail@smytheman.co.uk