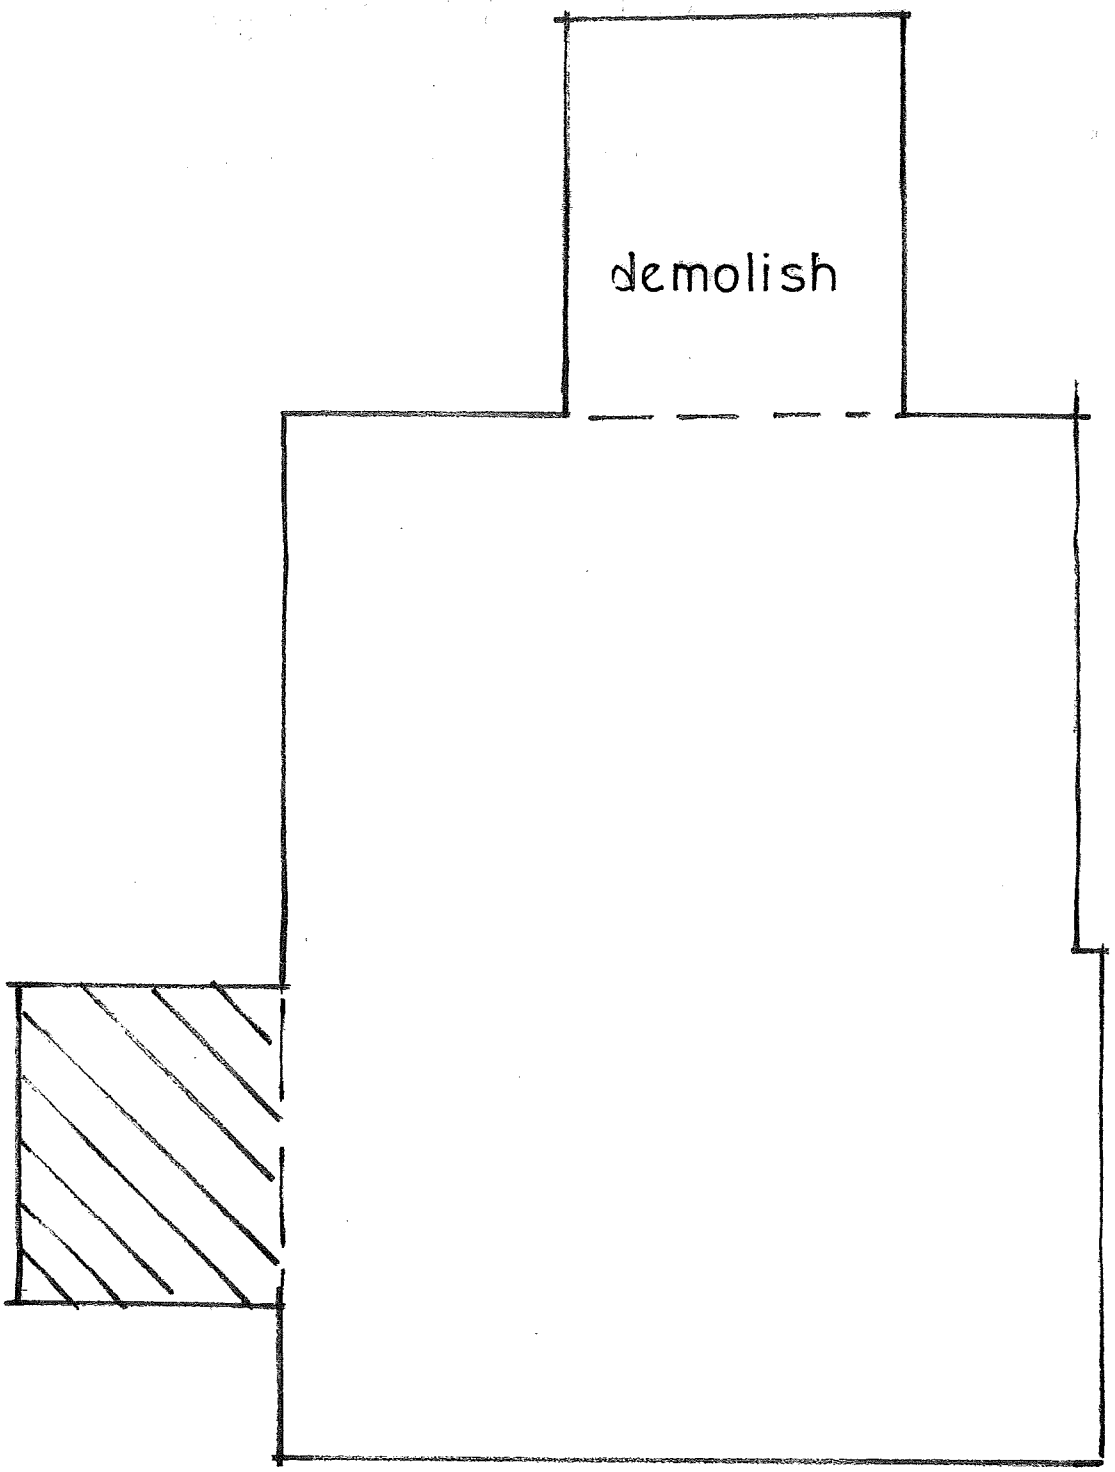


1:100 scale ground floor footprint

key: \\\ indicates additions to original build