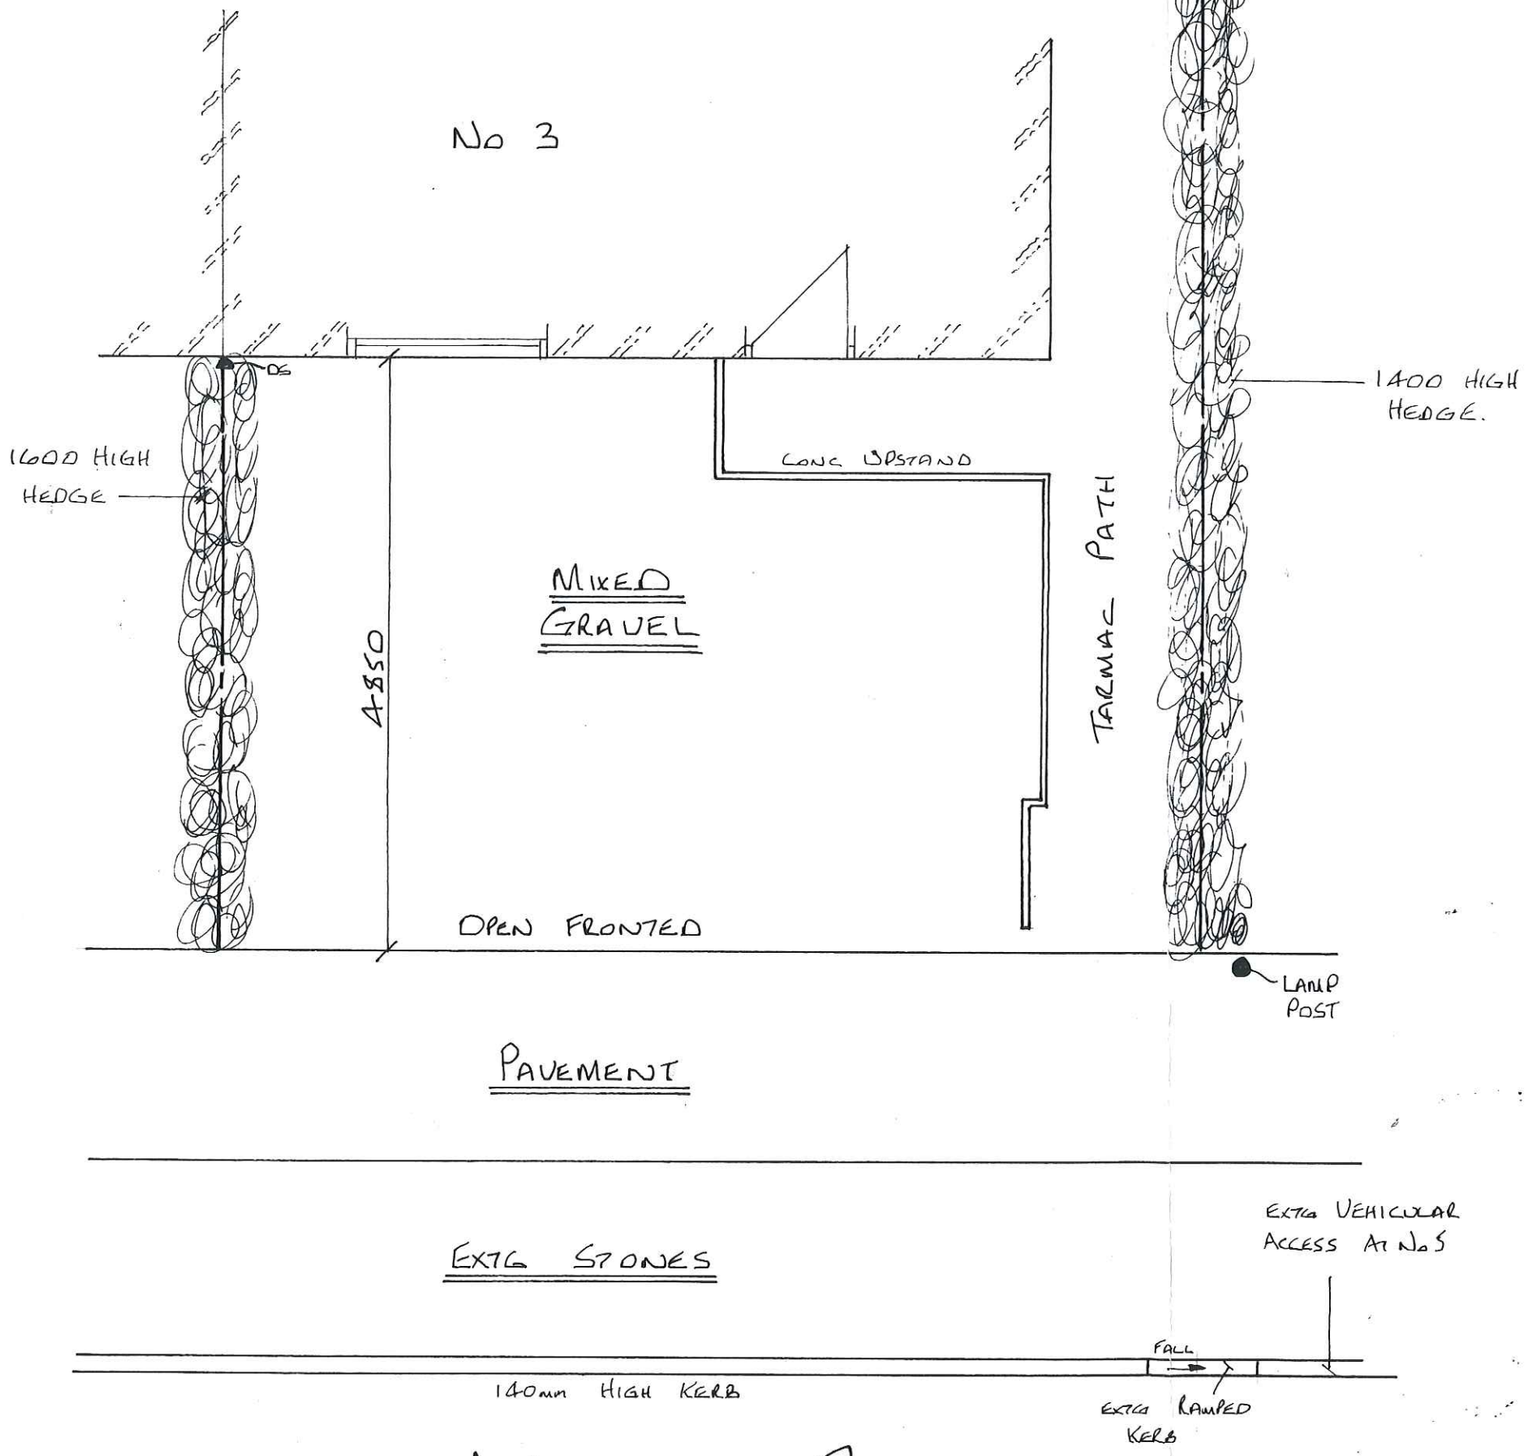


Plan

Existing Plan At No 3 Argles Road, Leek, Staffs Moorlands For Mr. F. Gregory.

Drg No 175/15/2

Date :- October 17th 2018.

Scale :- Plan 1:50.