THIS DRAWING HAS BEEN PREPARED FOR THE PURPOSE OF OBTAINING PLANNING / BUILDING REGULATIONS APPROVAL ONLY. THE SITE BOUNDARIES MARKED ON THIS DRAWING ARE INDICATIVE ONLY. CLIENT TO TAKE FULL REASONABILITY FOR DEFINING THE EXACT POSITION OF SITE BOUNDARIES PRIOR TO START OF WORK, AND FOR COMPLYING WITH ALL STATUTORY OBLIGATION UNDER THE PARTY WALL ACT.

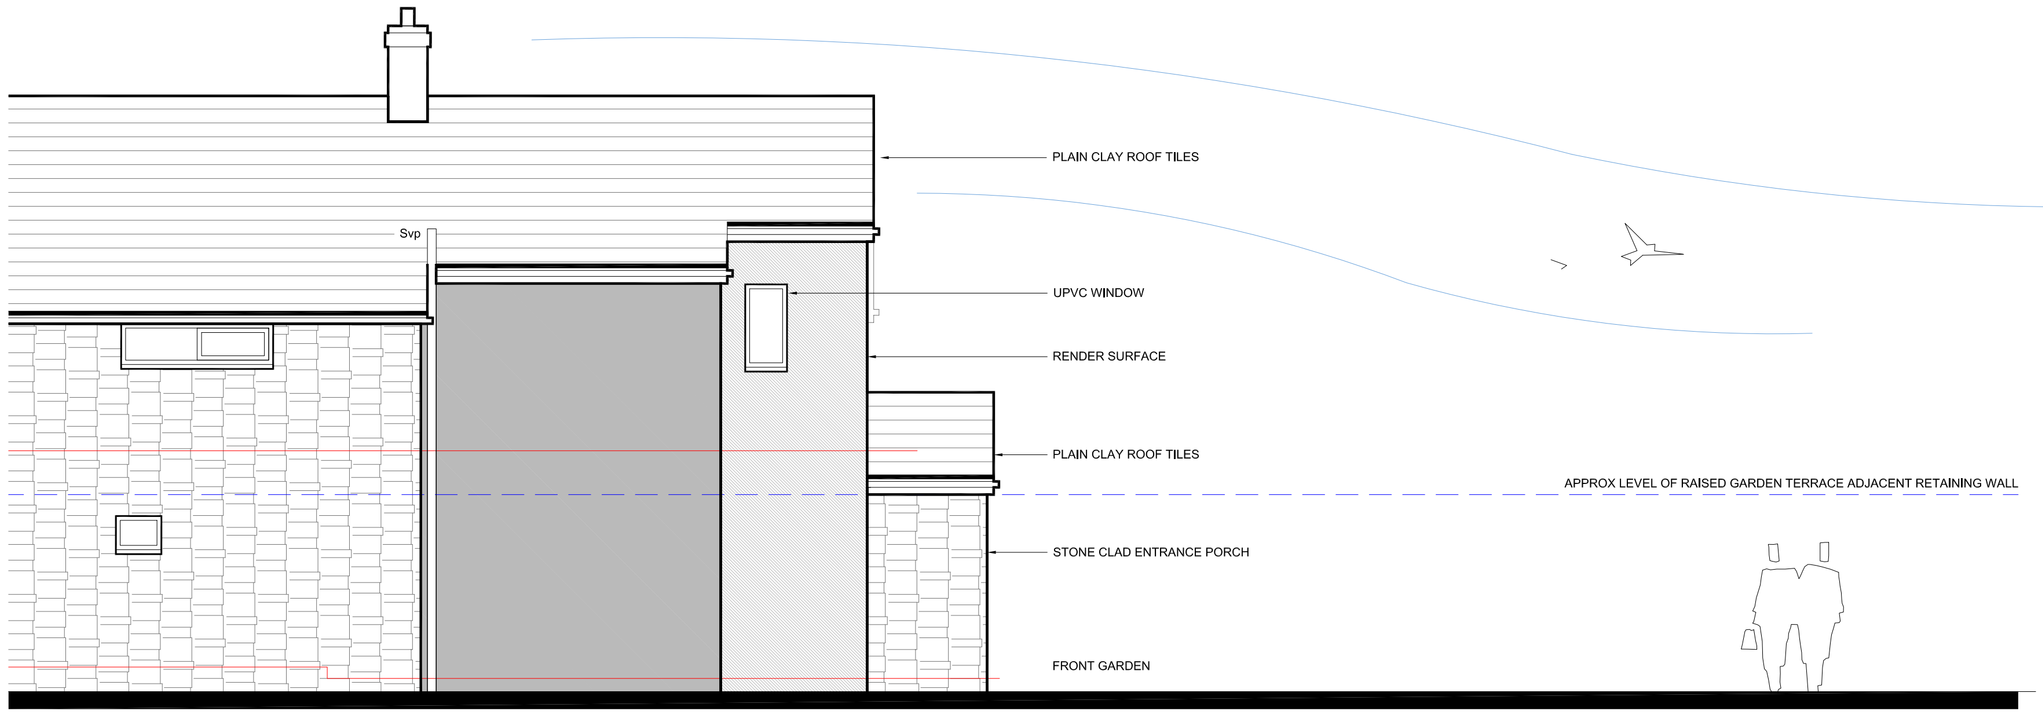

Existing Rear Elevation 1:50



Ex. Sectional Elevation 1:50

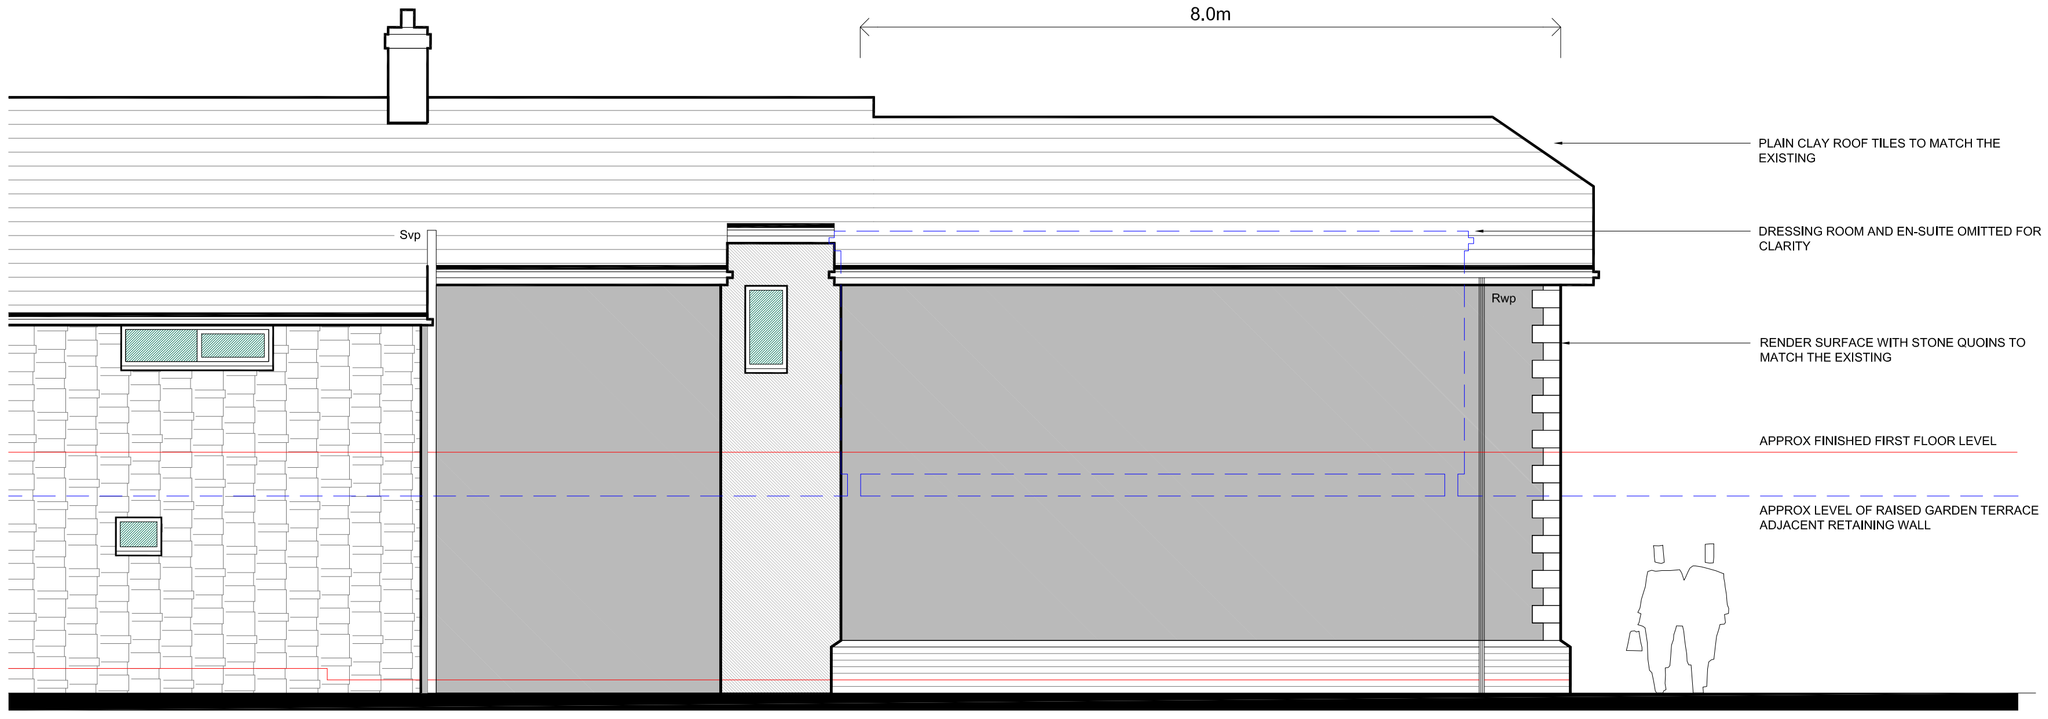

Proposed Rear Elevation 1:50 (Dressing Room and En-Suite omitted for clarity)

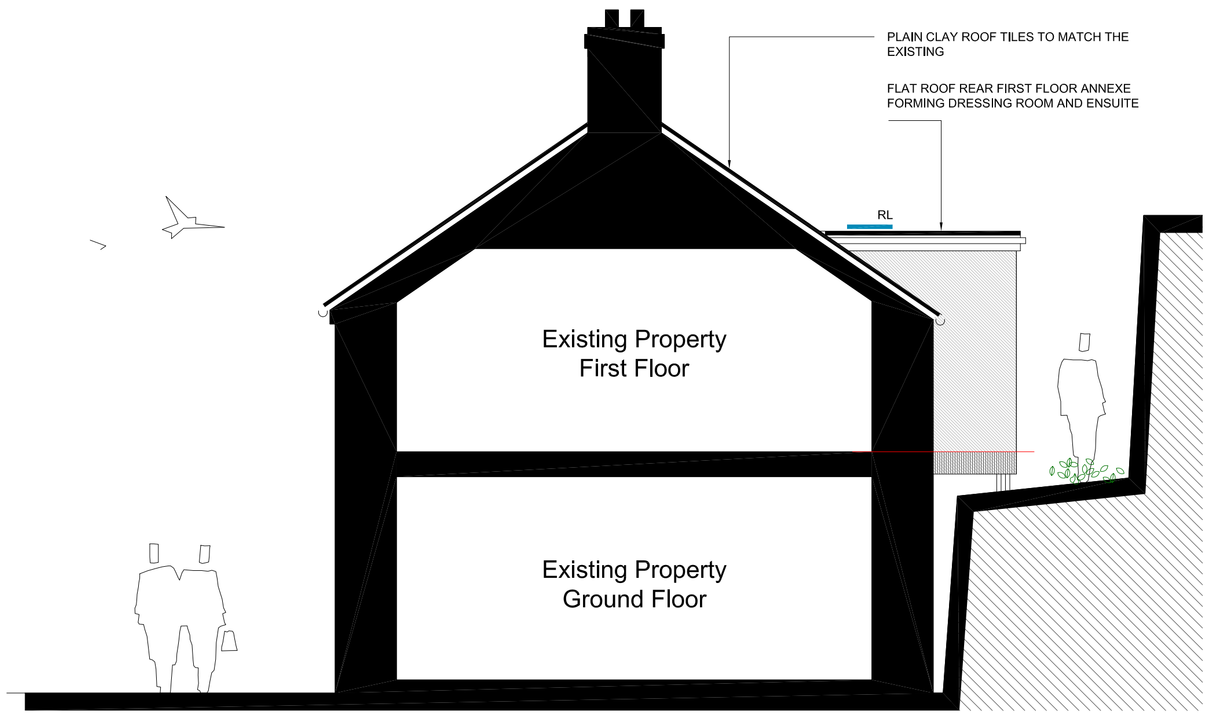

Pr. Sectional Elevation 1:50

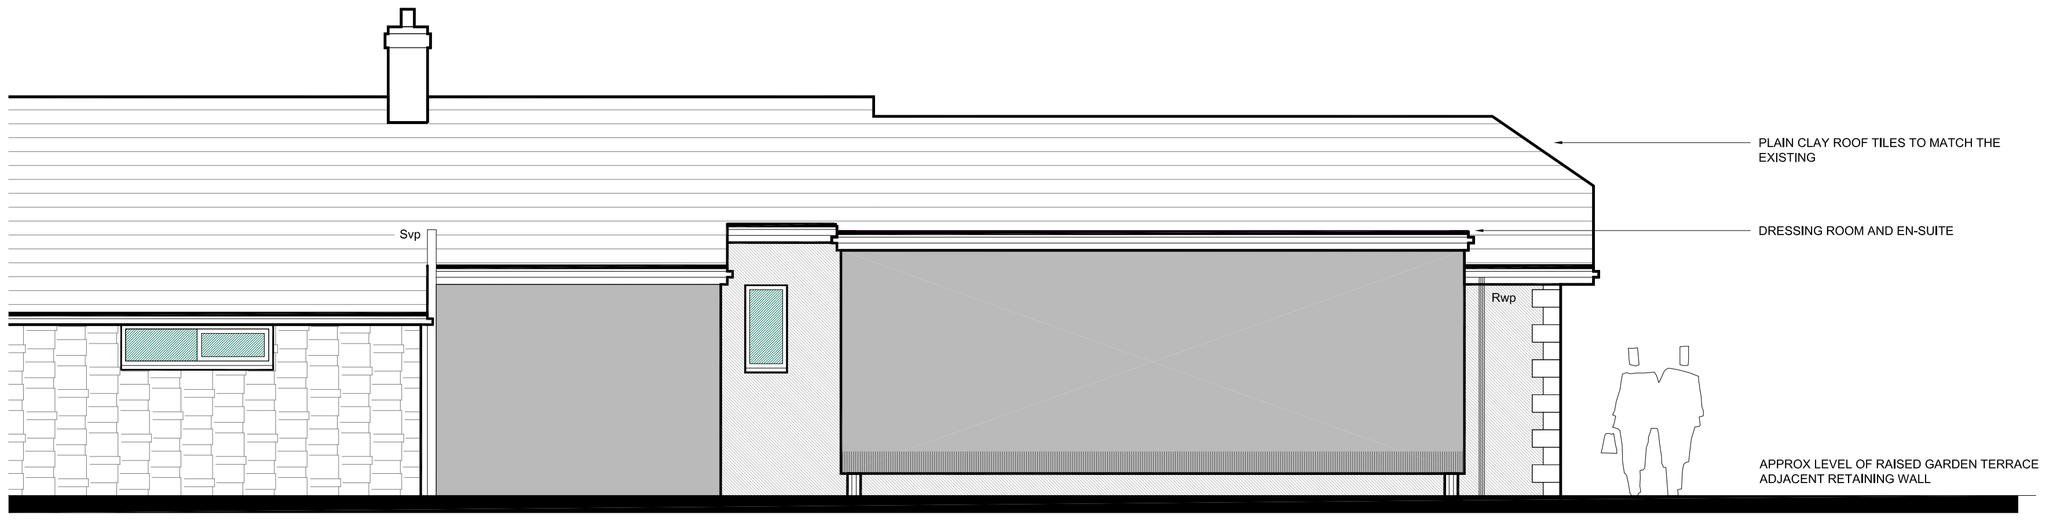

Proposed Rear Elevation 1:50 (From raised terrace adjacent retaining wall)

Planning Issue Only

All dimensions, construction details and specification details contained on this drawing are for planning purposes only. All are to be checked and agreed on site with Client / Building Inspector as applicable prior to construction.



Rev	Comment	Date

THIS DRAWING INDICATES DESIGN INTENT ONLY. ALL DETAILS ARE TO BE CHECKED ON SITE BY THE CONTRACTOR PRIOR TO CONSTRUCTION. THE CONTRACTOR TO TAKE FULL RESPONSIBILITY FOR ALL TECHNICAL DETAILS, ARRANGEMENTS, LAYOUTS, SIZES AND SPECIFICATION DETAILS. ALL DETAILS ARE TO BE CHECKED AND APPROVED BY BUILDING CONTROL PRIOR TO CONSTRUCTION.

*Building Plans **Drawn & Submitted** for Planning and Building Regulations Approval*
All dealings with Local Authority / Free Quotes & Advice

35 Spitfire Way,
Tunstall,
Stoke-on-Trent
ST6 5XQ

Rob Williams
Tel: 07947 211 467
Email: cds_@live.co.uk

FREE QUOTES & ADVICE

Construction Drafting Services
Cds

Client:
MR & MRS D GOODWIN

Project:
ALTERATIONS EXTENSION TO No 8 BACK LANE
BROWN EDGE, STOKE ON TRENT, ST6 8QS.

Status:
FOR PLANNING APPROVAL ONLY

Title:
EXISTING & PROPOSED ELEVATIONS

Drawing No: PL 04A
Scale: 1:50 @A1
Date: SEPT 2018