Blake Hall Fishery - Camp site

site layout plan
1:2500

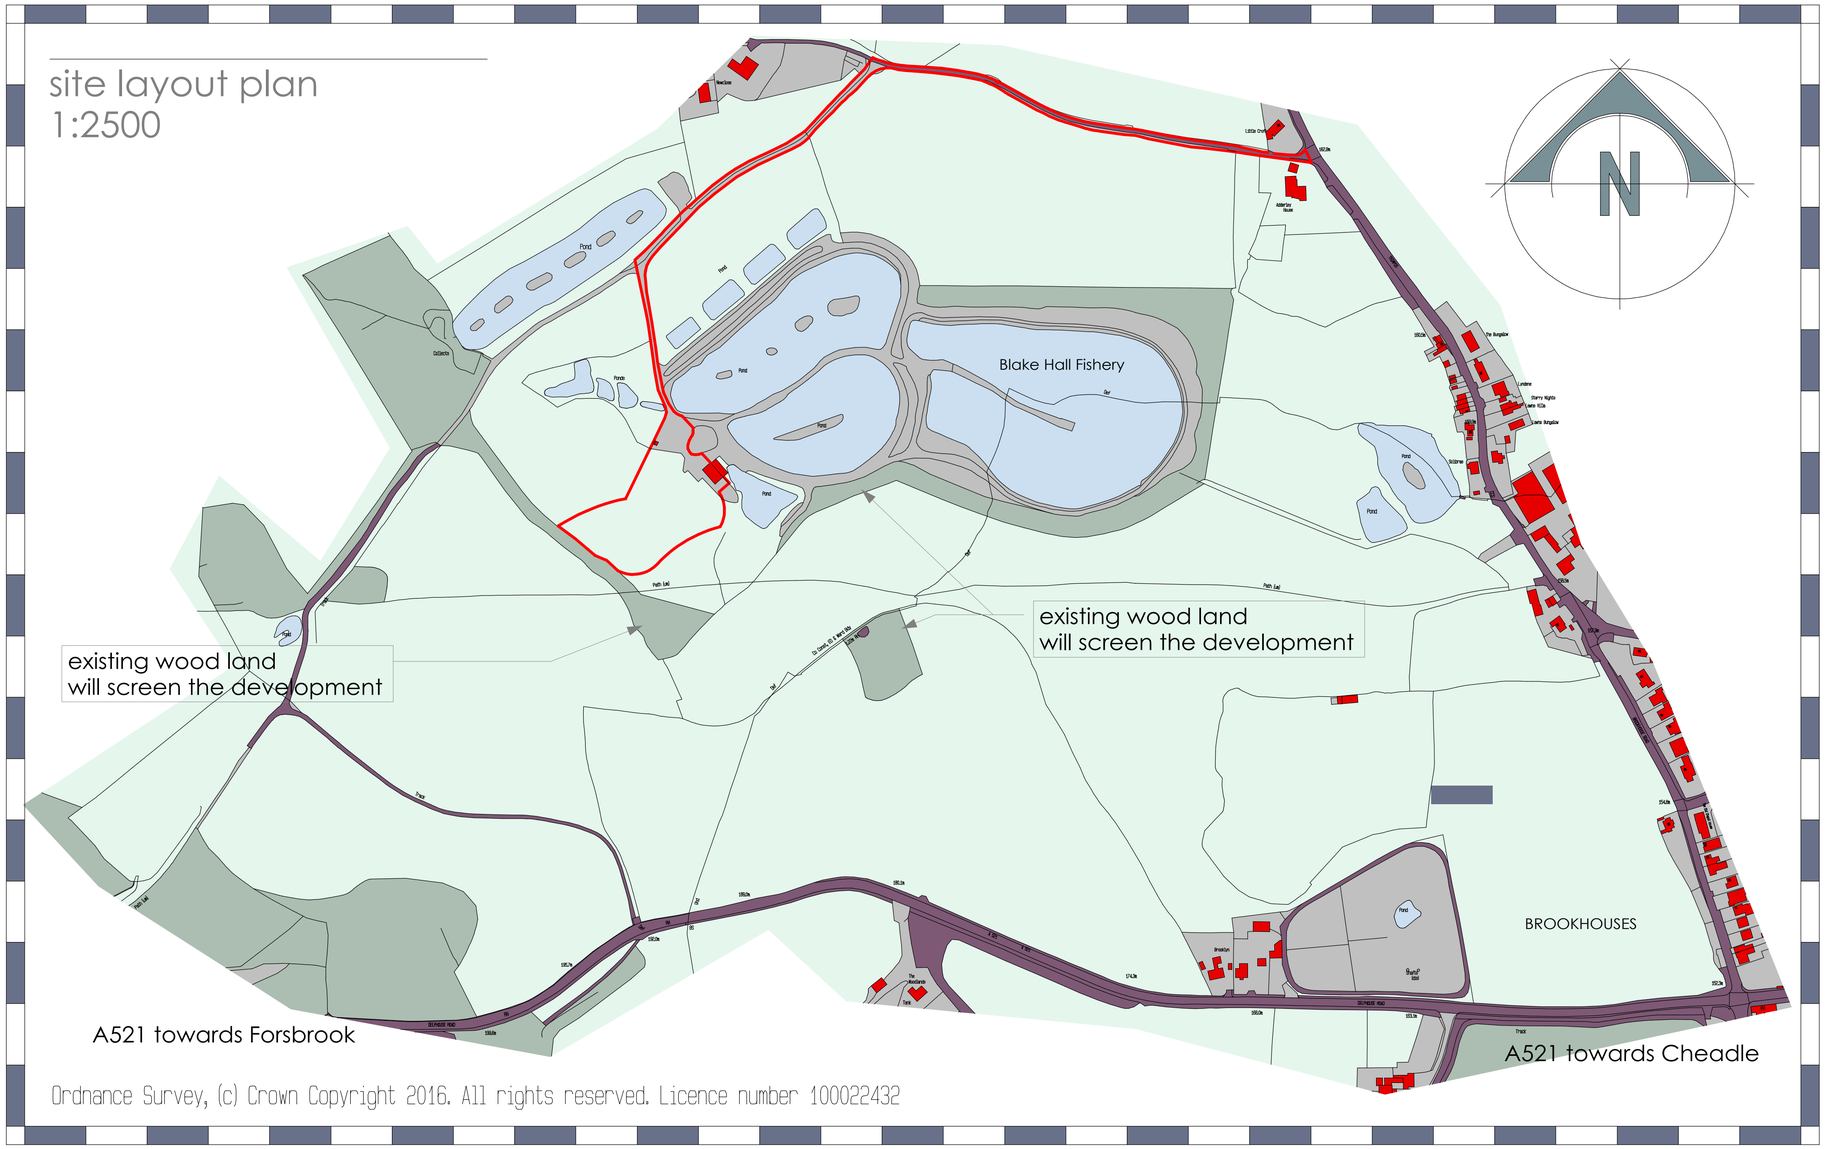

Ordnance Survey, (c) Crown Copyright 2016. All rights reserved. Licence number 100022432



aerial photography
nts

Client	Mr. J. Heath Esq.
Contract	Proposed Camp Site Blake Hall Fishery, Cheadle, Staffordshire
Drawing Title	Site Layout Plan & Site Location Plan
Date	October 2018
Status	Preliminary
Scale	1:2500 @ A1
Contract Number	5434
Drg. No.	5434 - 001
Revision Suffix	
Revisions	

BYATT OLIVER
— ASSOCIATES —
Telephone 01785 719268
Email enquiries@byattoliver.co.uk
Website www.byattoliver.co.uk
Byatt Oliver
Unit 1B Whitebridge Way, Whitebridge Industrial Estate, Stone, Staffordshire ST15 8LQ