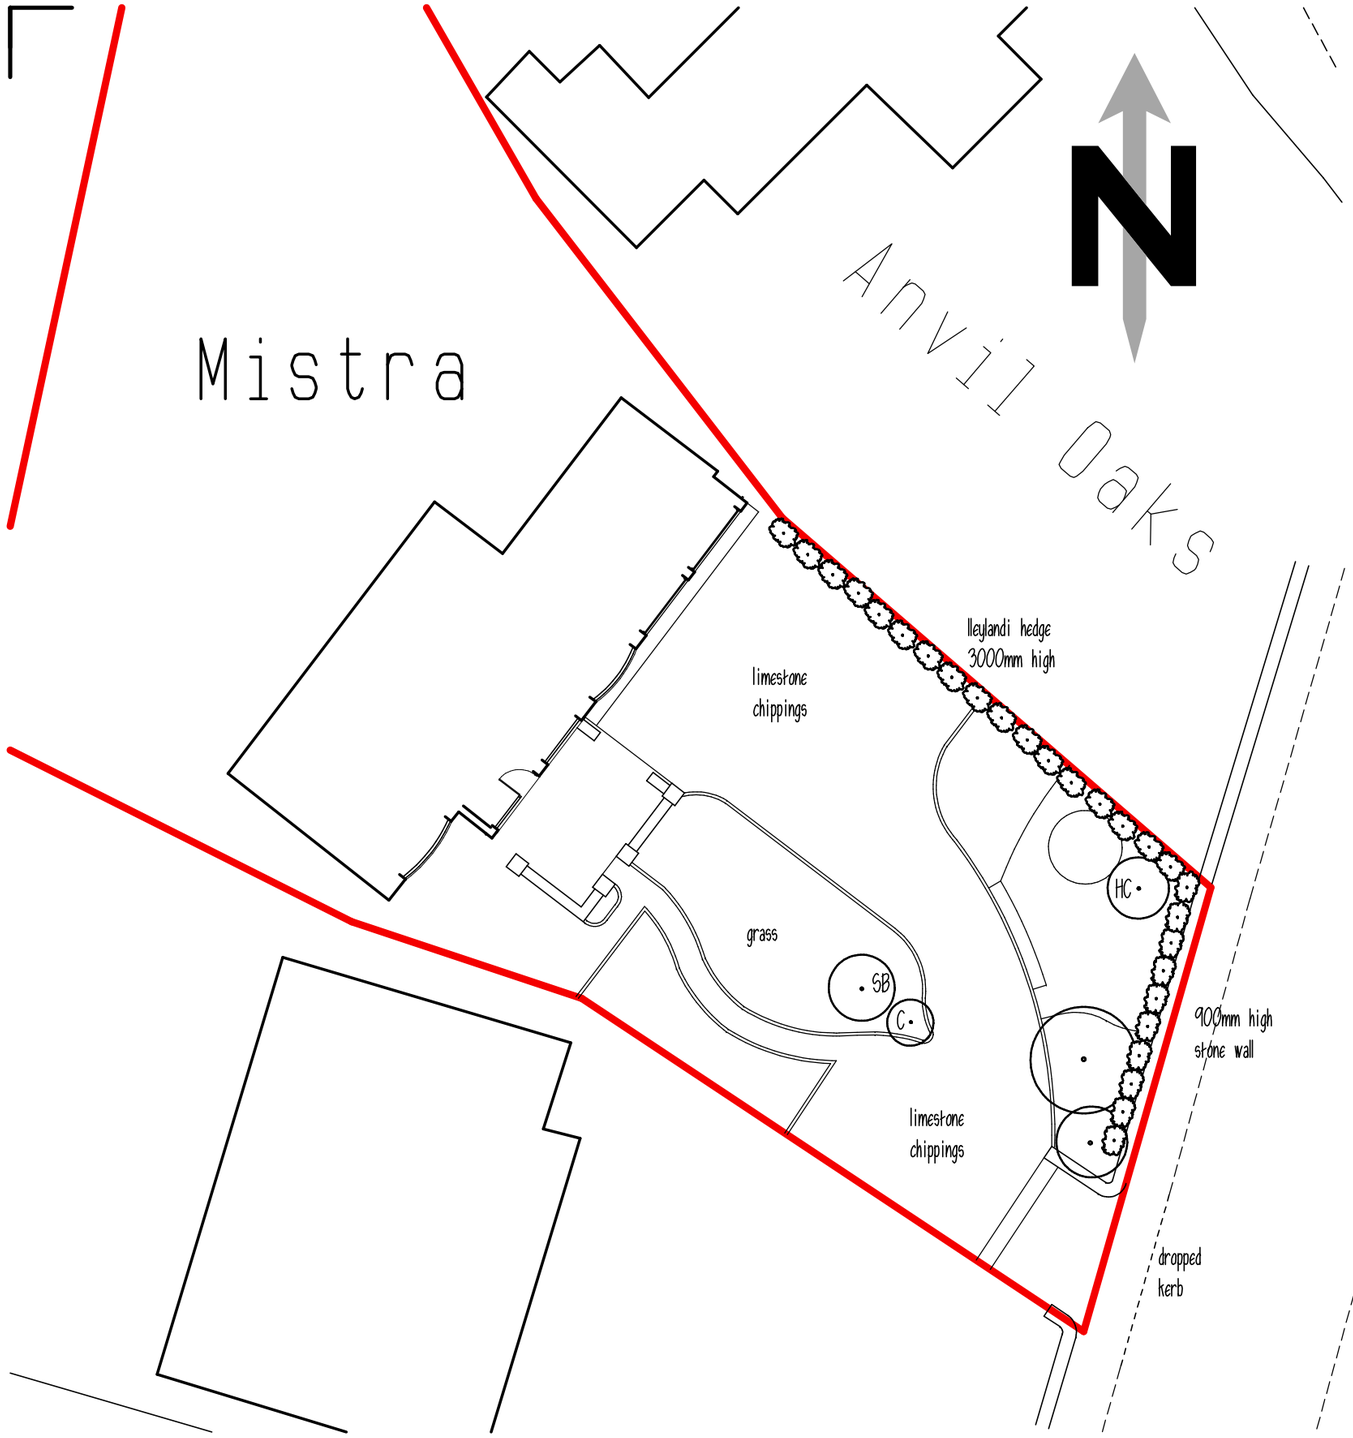

BLOCK PLAN 1:200

Ordnance Survey (c) Crown Copyright 2018. All rights reserved. Licence number 100022432

0 5 10metres

Scale Bar 1:200 on A3 Sheet

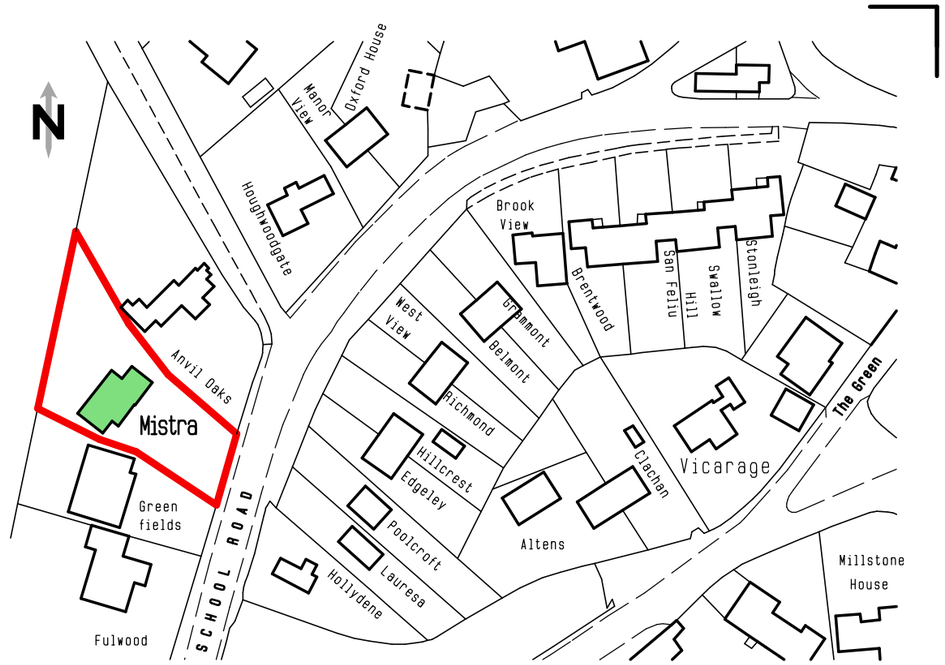

LOCATION PLAN 1:1250

0 10 20 30 40 50metres

Scale Bar 1:1250 on A3 Sheet

RICS
The mark of
property professionalism worldwide

RLM ASSOCIATES

JOB	MISTRA, SCHOOL LANE, BAGNALL.
CLIENT	Mr. & Mrs. HOLDCROFT.
DRAWING	SITE AND LOCATION PLANS.
DATE	August 2018.
SCALE	1:200, 1:1250.
DRWG No.	RLM921/1.
REVISION	