SCALE
0 1m 5m

N

GROUND FLOOR PLAN - EXISTING

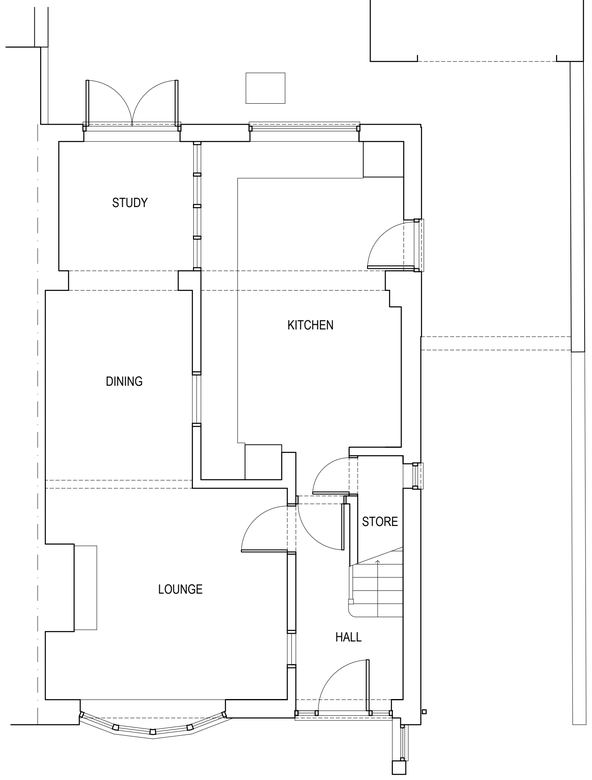

FIRST FLOOR PLAN - EXISTING

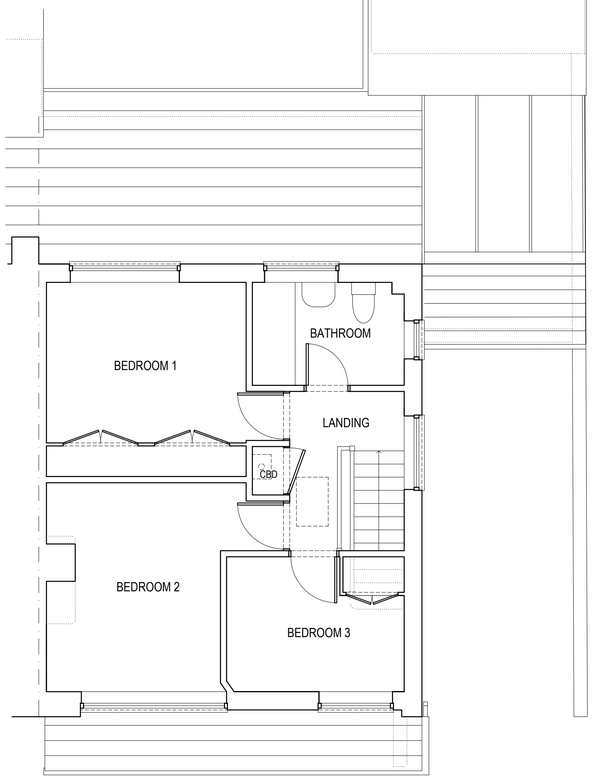

ROOF PLAN - EXISTING

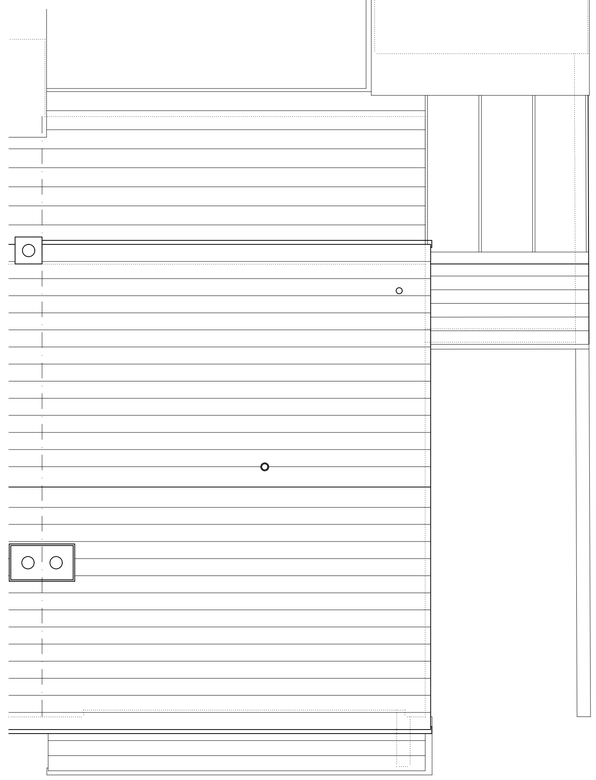



FRONT (WEST) ELEVATION - EXISTING



SIDE (SOUTH) ELEVATION / SITE SECTION - EXISTING



REAR (EAST) ELEVATION - EXISTING

©COPYRIGHT DAVID BAILEY ARCHITECT LTD

NOTES:

BUILDER TO CHECK SETTING OUT DIMENSIONS WITH THE ARCHITECT PRIOR TO CONSTRUCTION AND NOT RELY ON SCALING OFF DRAWINGS.

REV.	DESCRIPTION	DATE	INT.

DAVID BAILEY ARCHITECT LTD
Gillow Fold Farm, 26 Mow Lane, Gillow Heath,
Biddulph, Staffordshire, ST8 6QQ
Tel: 01782 516355 E-mail: davidbailey.architect@btinternet.com

PROJECT: 32 ESSEX DRIVE, GILLOW HEATH, STAFFORDSHIRE, ST8 6SF - ALTERATIONS AND EXTENSIONS

SCALE: 1:50 @A1

DATE: JUNE 2018

DRAWN BY: DB

TITLE: PLANS, ELEVATIONS & SECTION - EXISTING

JOB NUMBER: 00763

DRAWING NUMBER: 00763-001