SCALE
0 1m 5m

N

GROUND FLOOR PLAN - PROPOSED

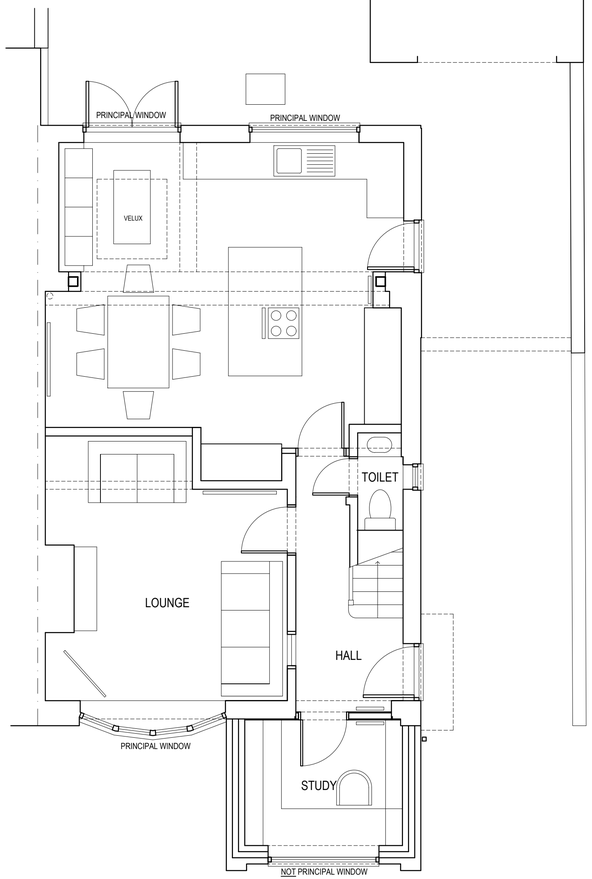

FIRST FLOOR PLAN - PROPOSED

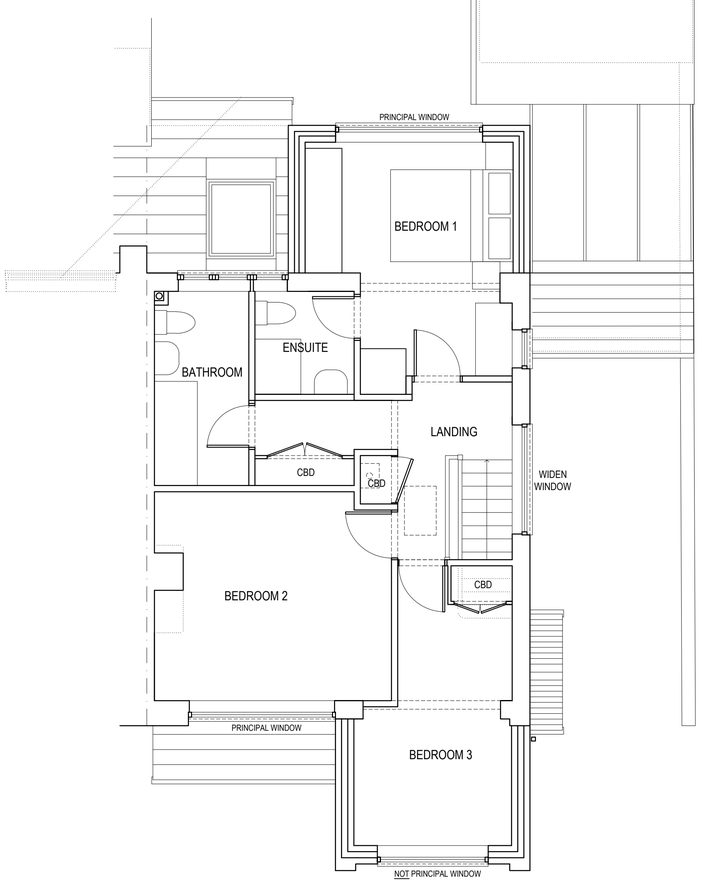

ROOF PLAN - PROPOSED

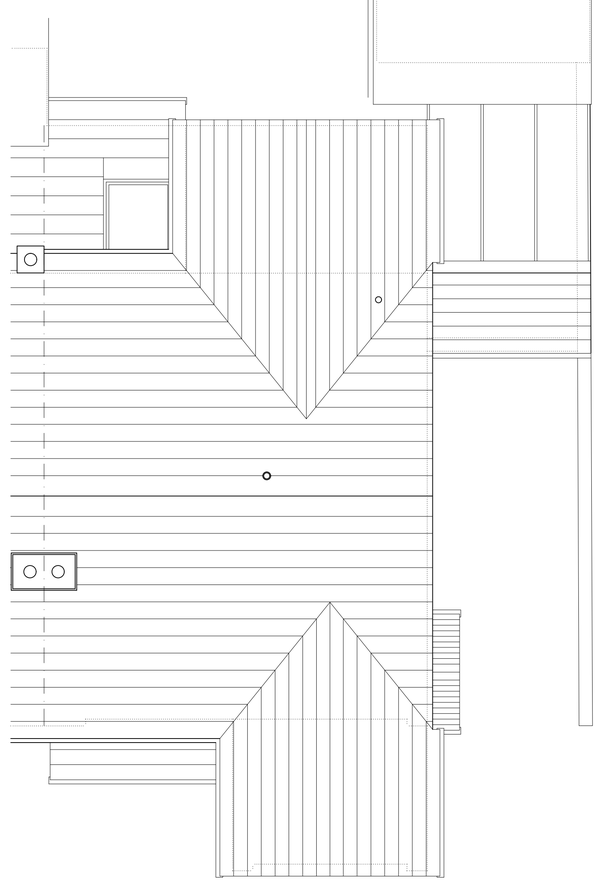



FRONT (WEST) ELEVATION - PROPOSED



SIDE (SOUTH) ELEVATION / SITE SECTION - PROPOSED



REAR (EAST) ELEVATION - PROPOSED

©COPYRIGHT DAVID BAILEY ARCHITECT LTD

NOTES:

BUILDER TO CHECK SETTING OUT DIMENSIONS WITH THE ARCHITECT PRIOR TO CONSTRUCTION AND NOT RELY ON SCALING OFF DRAWINGS.

REV.	DESCRIPTION	DATE	INT.

DAVID BAILEY ARCHITECT LTD
Gillow Fold Farm, 26 Mow Lane, Gillow Heath,
Biddulph, Staffordshire, ST8 6QQ
Tel: 01782 516355 E-mail: davidbailey.architect@btinternet.com

PROJECT: 32 ESSEX DRIVE, GILLOW HEATH, STAFFORDSHIRE, ST8 6SF - ALTERATIONS AND EXTENSIONS

SCALE: 1:50 @A1

TITLE: PLANS, ELEVATIONS & SECTION - PROPOSED

DATE: JUNE 2018

JOB NUMBER: 00763

DRAWN BY: DB

DRAWING NUMBER: 00763-003