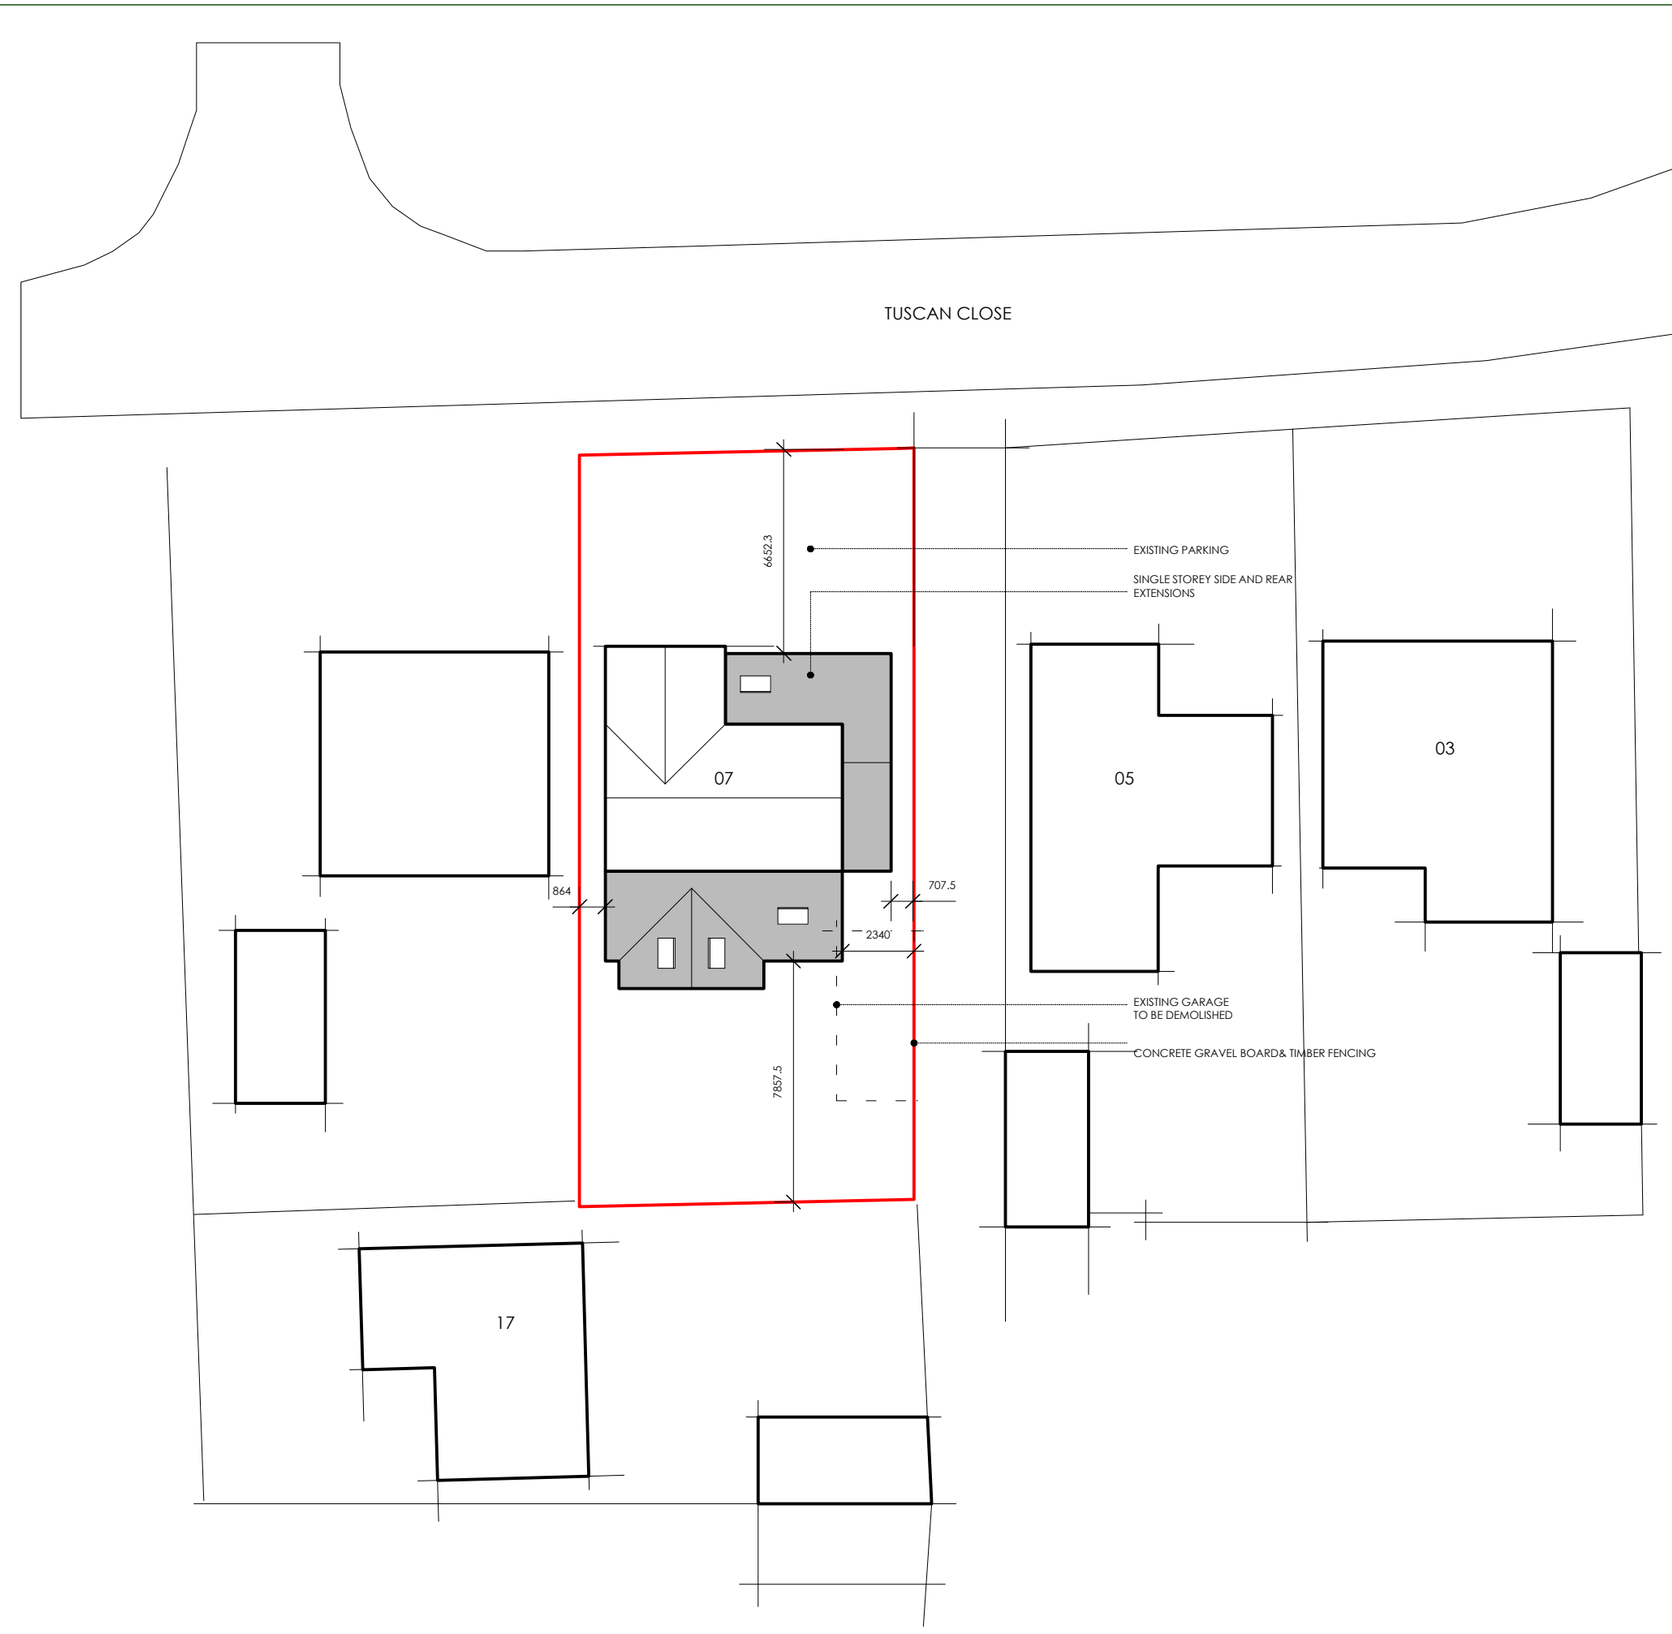

NOTES:

1.
2. All dimensions, levels, sewer inverts to be checked on site by contractor before works commence.
3. All work to comply with the current Building Regulations & latest British Standard code of practice.
4. All work maybe subject to revision on site
5. This drawing may not be copied without prior permission
6. This drawing is not intended to show details of ground conditions/ contaminants. A detailed site investigation by suitable experts is to be carried out before any works commence.

APPLICATION SITE MARKED RED

CHRIS RALPHS | ARCHITECTS

Windsor House | 5a King Street | Newcastle | Staffs | ST5 1EH
T. +44(0)1782 479 599
E. info@chrisralphsarchitects.com
W. www.chrisralphsarchitects.com

Project Title
Mr & Mrs Evans
Extensions & Alterations at :
7 Tuscan Close, Cheadle, ST10 1HS

Drawing Title
Block plan

Status
Planning

Scale	Scale
1:200@ A3	
Job No.	Date
0532	**September 2018**
Drawing Number	Revision
532_GA-P-002	