
NOTES Copyright of Croft Architecture Limited. Drawings are not to be reproduced in whole or in part without the prior written permission of Croft Architecture Limited. Figured dimensions only are to be taken from this drawing, dimensions are not to be scaled off. Contractors are responsible for checking dimensions relative to their work. Croft Architecture Limited are to be advised of any discrepancies.

REVISIONS

REV.	DESCRIPTION	DRAWN	CHKD.	DATE
1st	FIRST ISSUE	KA		16/07/2018
A	FOR APPROVAL	KA	CC	25/07/2018
B	FOR TENDER	KA	CC	01/08/2018
C	FOR PLANNING	KA	CC	19/10/2018

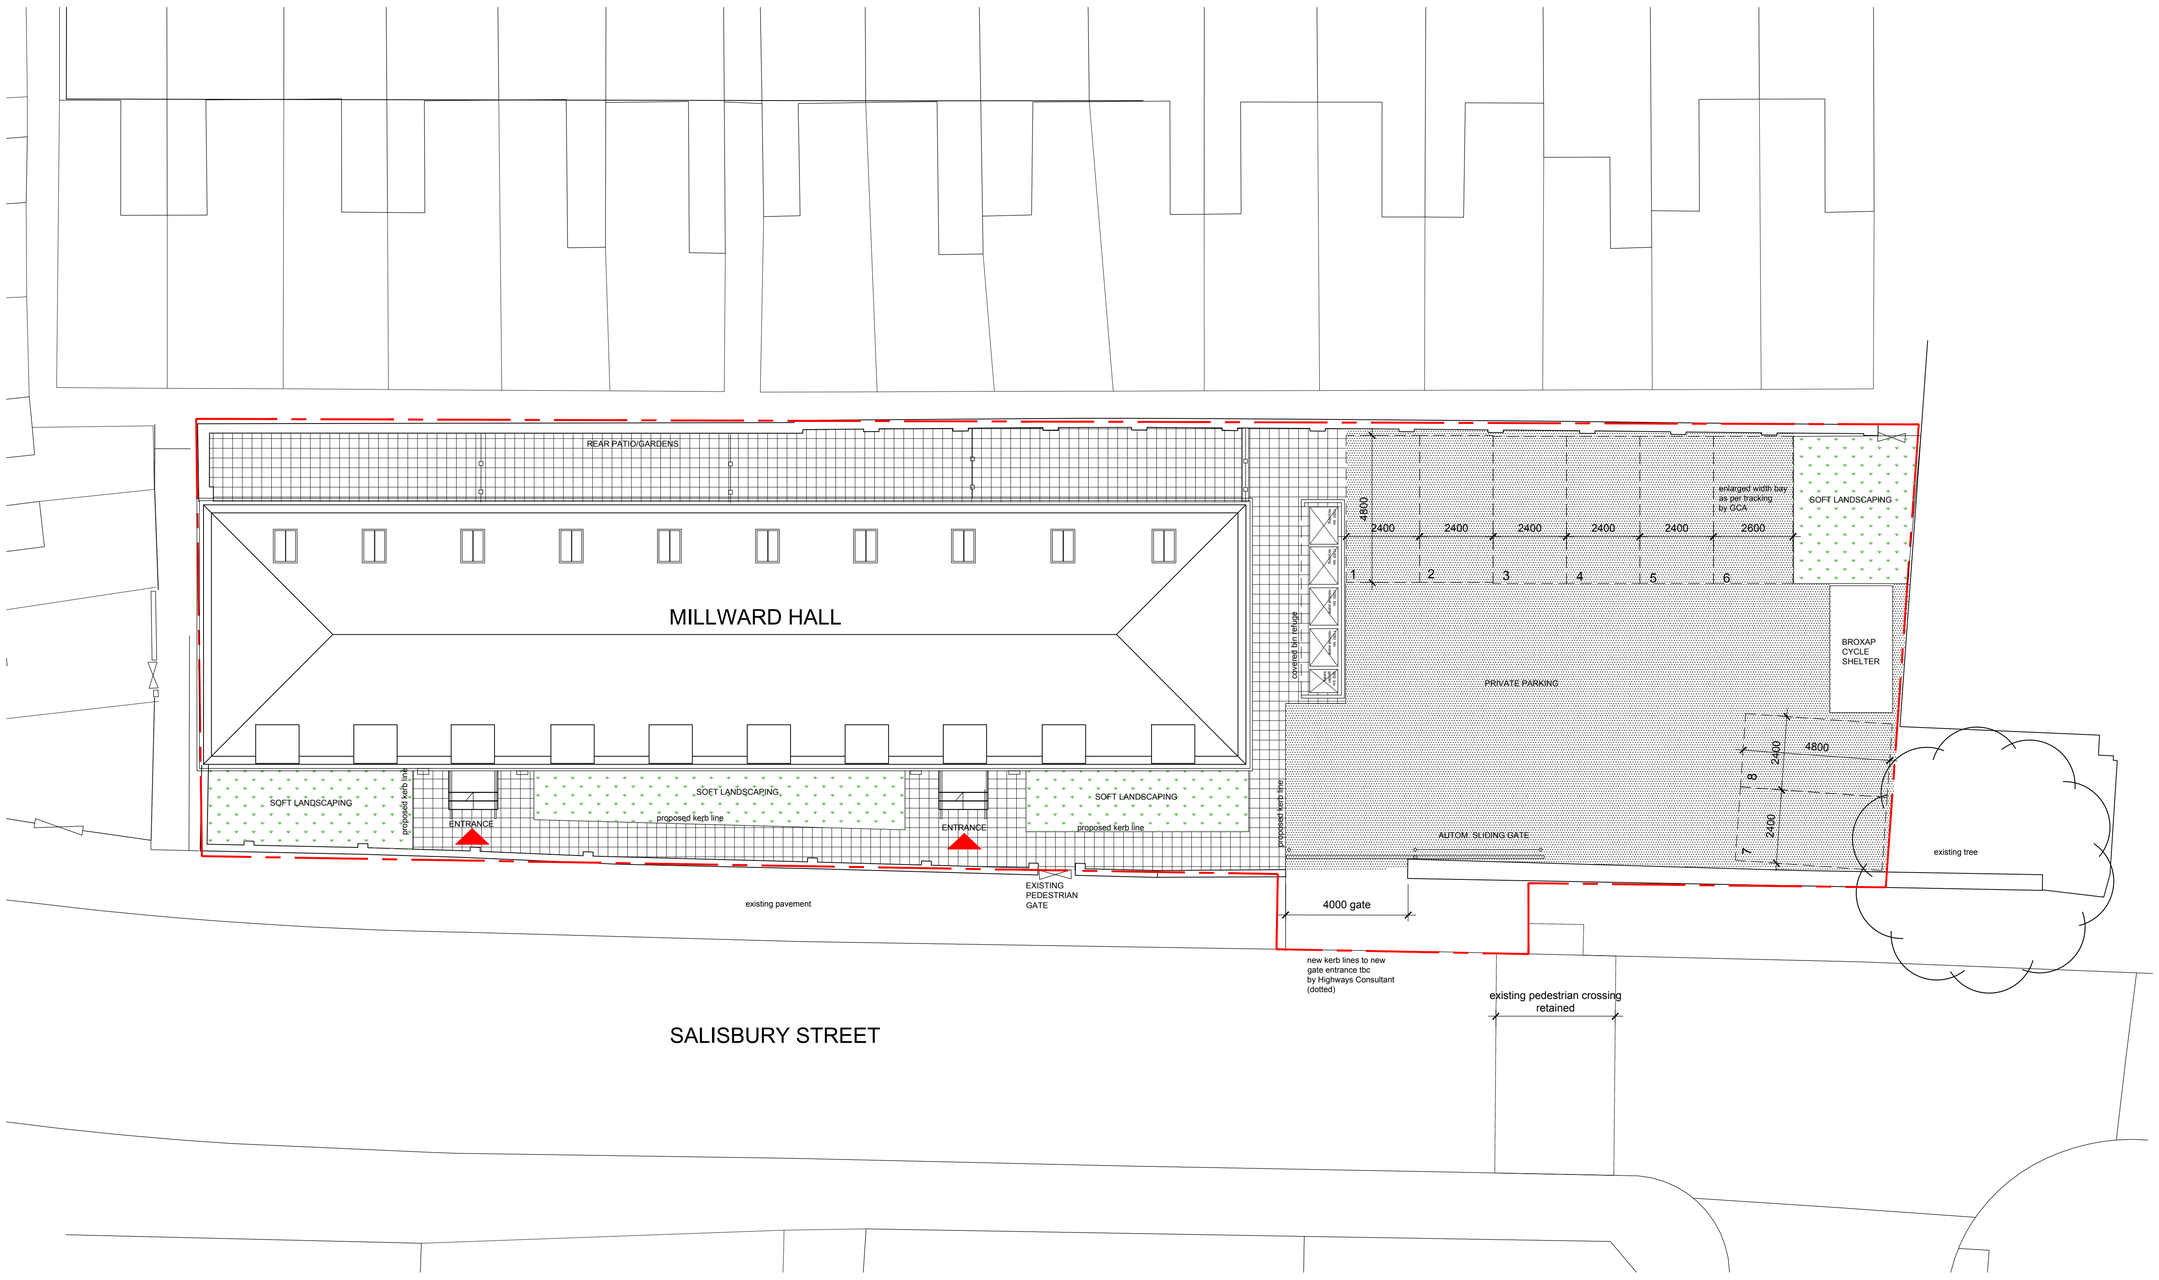

Proposed Site Plan, 1:100

KEY

- tarmac to civil engineer's specification
- soft landscape to landscape architect's design
- 50mm thick concrete paviors, Marshals Saxon textured range; 450x450
- site boundary
- proposed entrance

INDICATIVE SCALE IN METRES 1:100

0 5 10 15

NOTES:

1. Highways works to be confirmed by Highways Consultant
2. External and underground drainage to be confirmed by Civil Engineer Consultant
3. Gate details and manufacturer to be confirmed
4. External levels to be confirmed subject to drainage design
5. Soft landscaping design to be confirmed by Landscape Consultant
6. External lighting/power tbc by MEP

Croft Architecture Limited
Chartered Architects
6-7 Pearl House, Anson Court, Staffordshire Technology Park, Stafford, ST18 0GB
Tel. 01785 248 542
Fax. 01785 222 232

PROJECT
Conversion and extension of Milward Hall for Charles Wainwright Developments Ltd at Salisbury Street, Leek, ST13 5EE

DRAWING TITLE
Proposed Site Plan

SCALE	SHEET SIZE	No. of SHEETS	SHEET No.	CAD FILE
1:200	A1	1	1	

DRAWING NUMBER
2372-406-C