

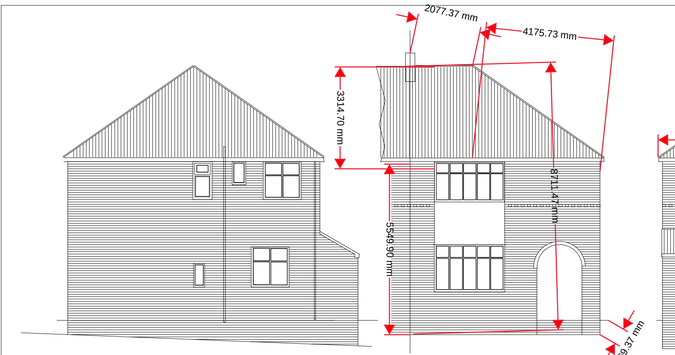


Existing Side Gable Elevation


Existing Front Elevation

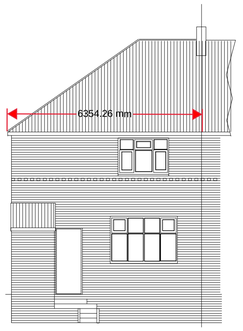


Existing Rear Elevation

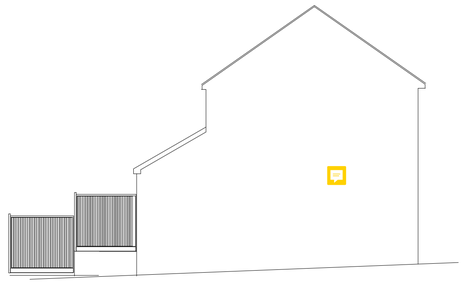


Existing Side Gable Elevation adjoining property

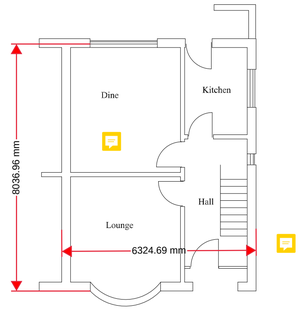


Existing Gr/Floor Plan

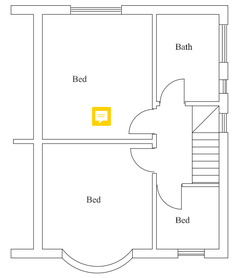


Existing First Floor Plan

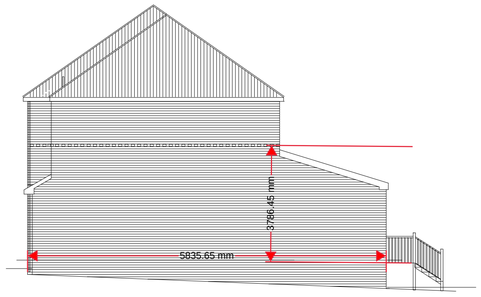


Proposed Side Gable Elevation

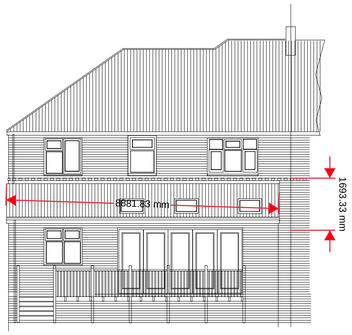


Proposed Rear Elevation

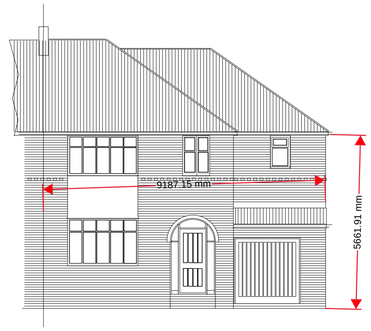


Proposed Front Elevation

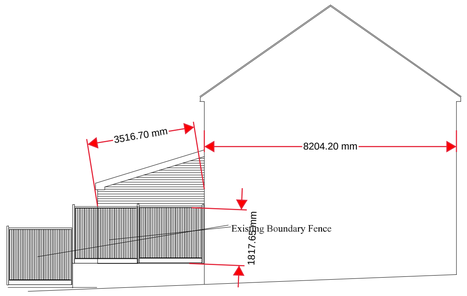


Proposed Side Gable Elevation adjoining Property

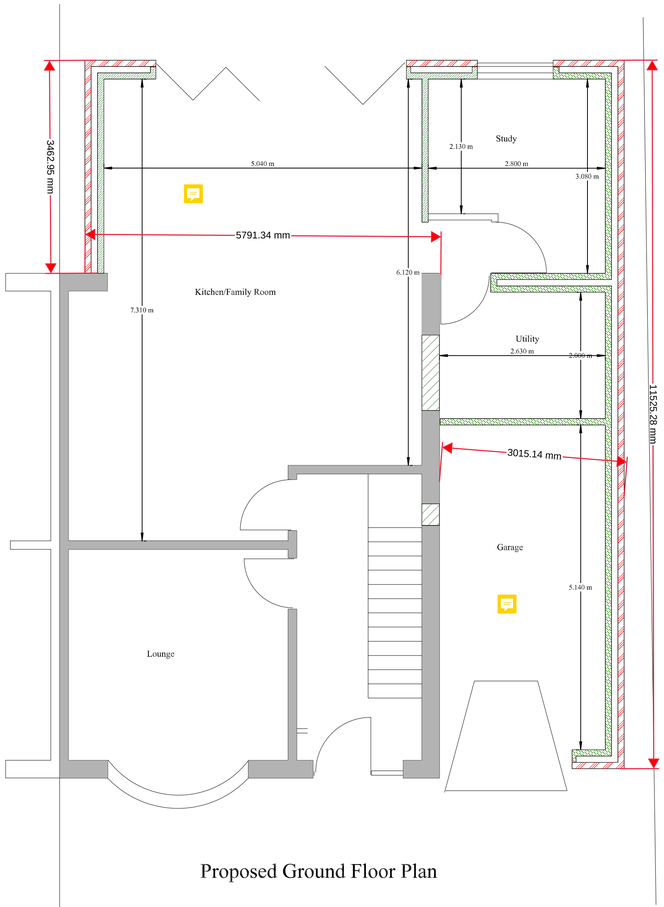

Proposed Ground Floor Plan

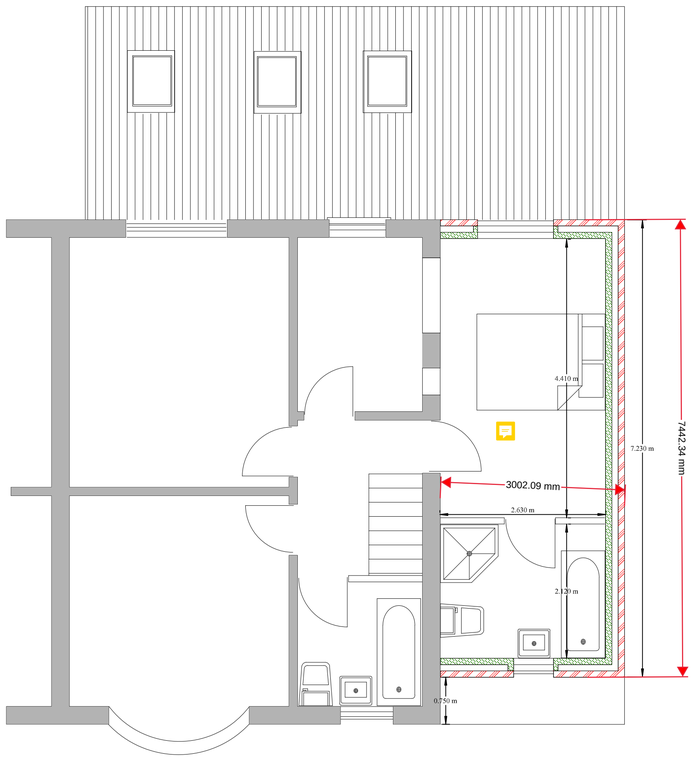

Proposed First Floor Plan

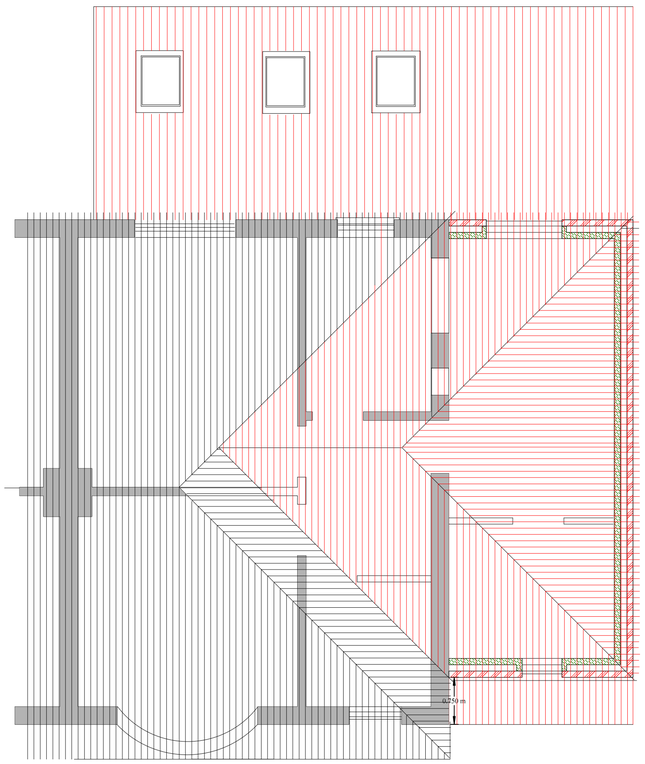

Proposed Roof Plan

AH Heywood
45 Highton Street
Milton
Stoke-on-Trent
ST2 7BA
Tele 07922258241
e-mail anthony0848@yahoo.co.uk

Client: Miss Francesca Thorley
155 Uttoxeter Road
Blythe bridge
ST11 9HQ
Mobile no 07825713308

Title: Proposed Two Story Extension to Side Gable Elevation and single story Extension to Rear Elevation

SIZE	DWG NO	REV
A1	001/A	

Scale: 1:50 & 1:100

SHEET