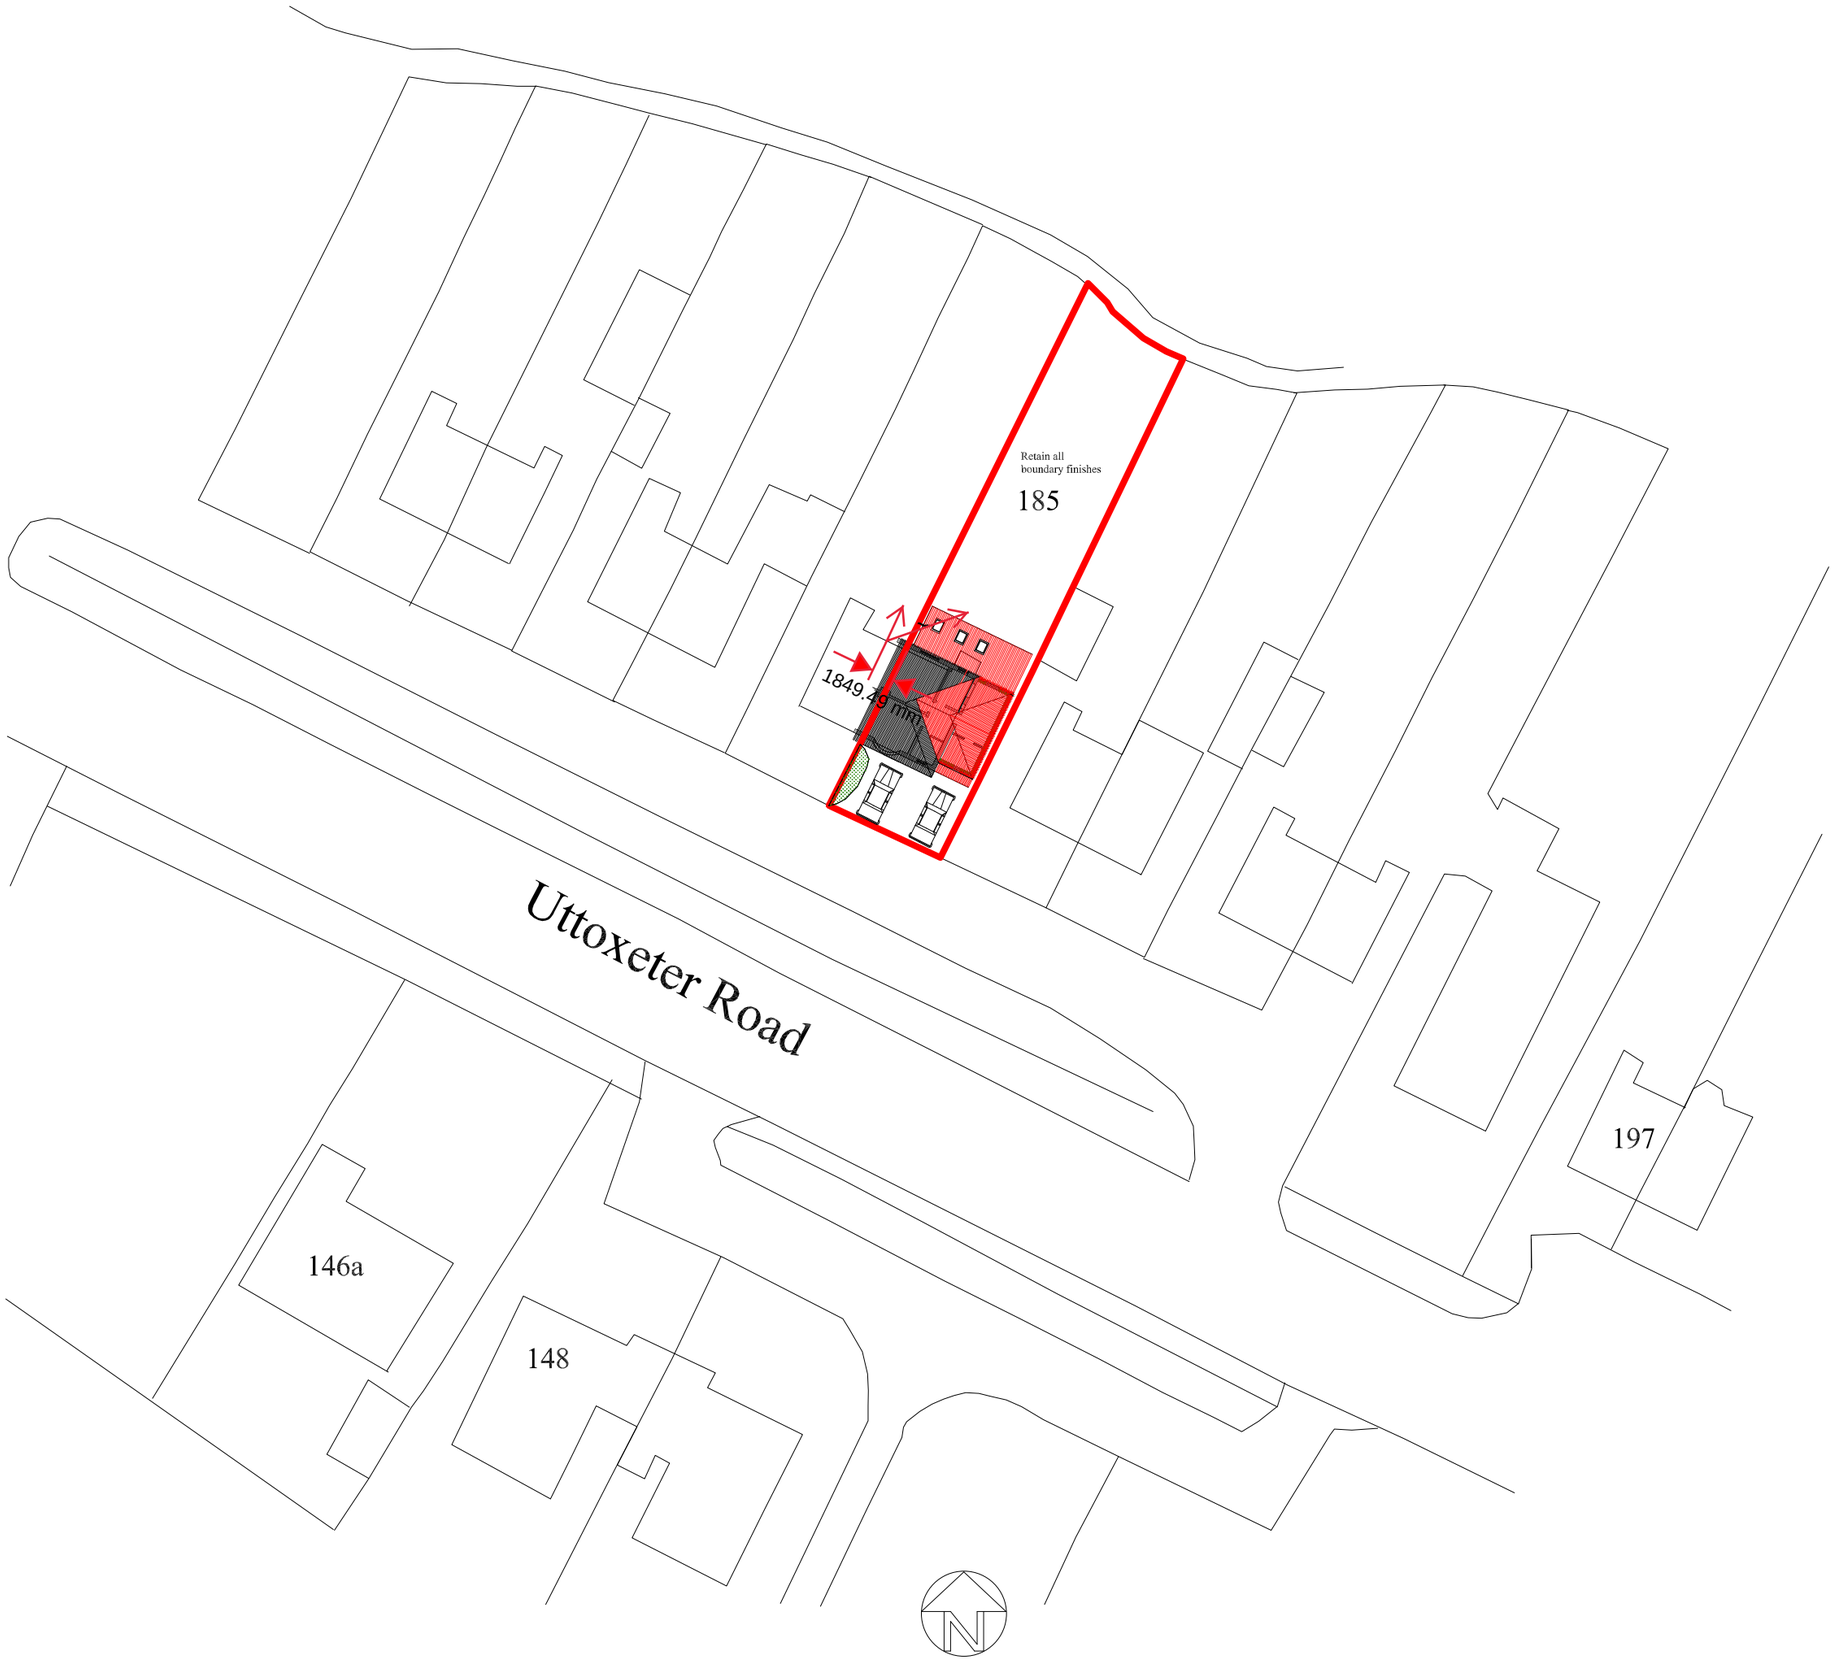


AH Heywood
45 Highton Street
Milton
Stoke-on-Trent
ST2 7BA
Tele 07922258241
e-mail anthony0848@yahoo.co.uk

Client
Miss Francesca Thorley
185 Uttoxeter Road
Blythe bridge
ST11 9BQ
Mobile no 07857113308

Title
Proposed Two Story Extension to Side Gable Elevation
and single story Extension to Rear Elevation

SIZE	DWG NO	REV
A3	002/A	

Scale 1:500 **SHEET**