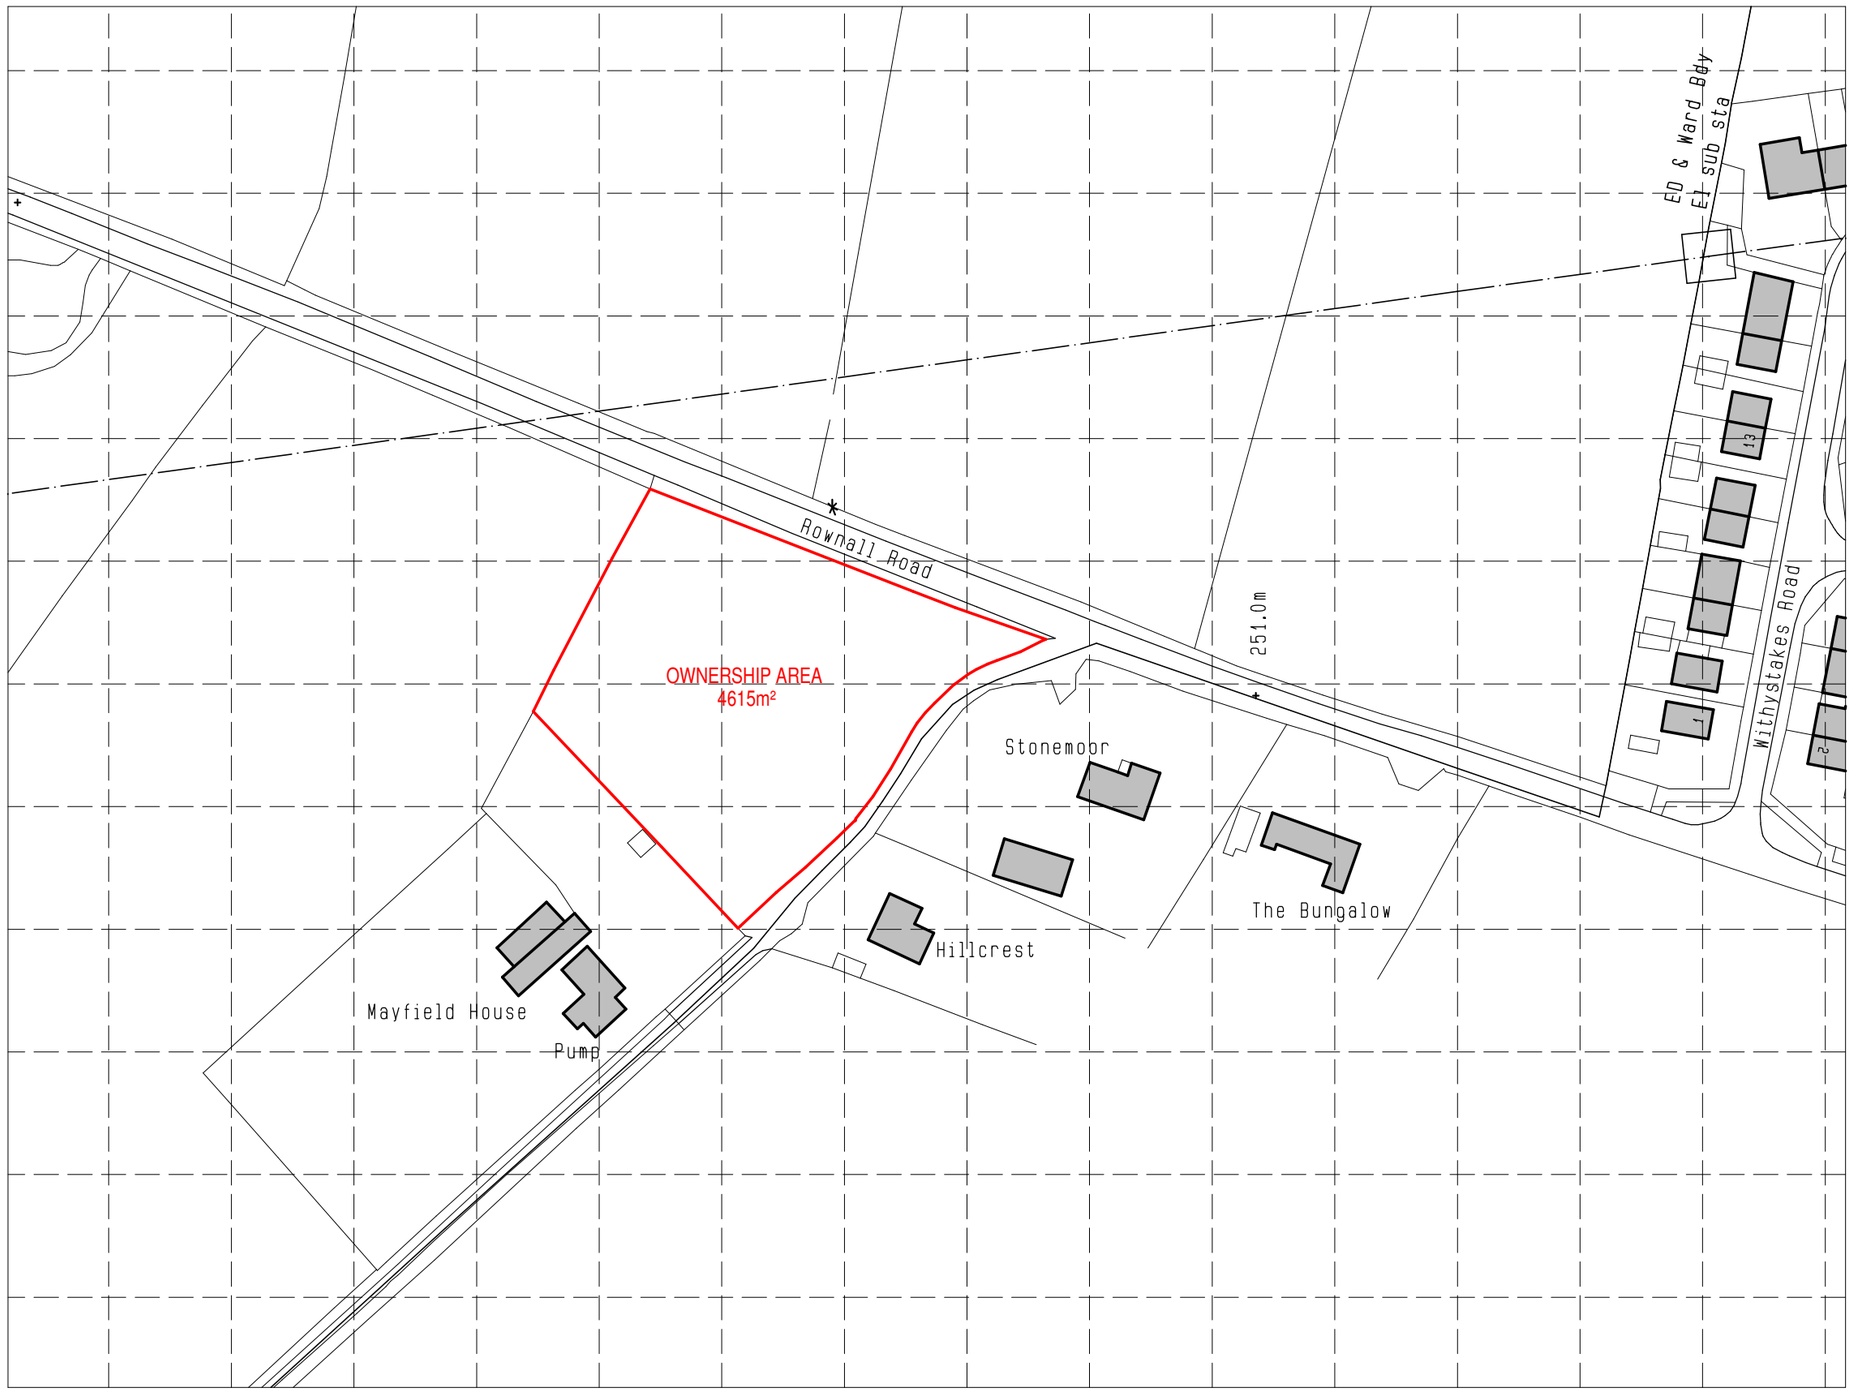

N

0.0m 10.0m 20.0m 30.0m 40.0m 50.0m

scale bar @ 1:1250

© Crown Copyright 2009. All rights reserved.
Licence number 100020449

Mr & Mrs A Oakes

PROPOSED AGRICULTURAL BUILDING ON LAND ADJACENT TO
UPPER HOUSE FARM, SALTERS LANE, WERRINGTON, STAFFORDSHIRE, ST9 0DA

PRIOR NOTIFICATION - LOCATION PLAN
ADDITIONAL LAND OWNERSHIP

Date	Sheet	Scale
OCT 2018	A3	1:1250
Drg No.	Rev.	Drawn
2018-2350-05	-	NAW

A -

SAMMONS Architectural LIMITED
Chartered Institute of Architectural Technologists Registered Practice
10 Cawdry Buildings, Fountain Street, Leek. ST13 6JP
Telephone: 01538 386002
E-mail: info@sammonsltd.co.uk
Web: www.sammonsltd.co.uk

This drawing is copyright.
All dimensions must be checked prior to commencement.