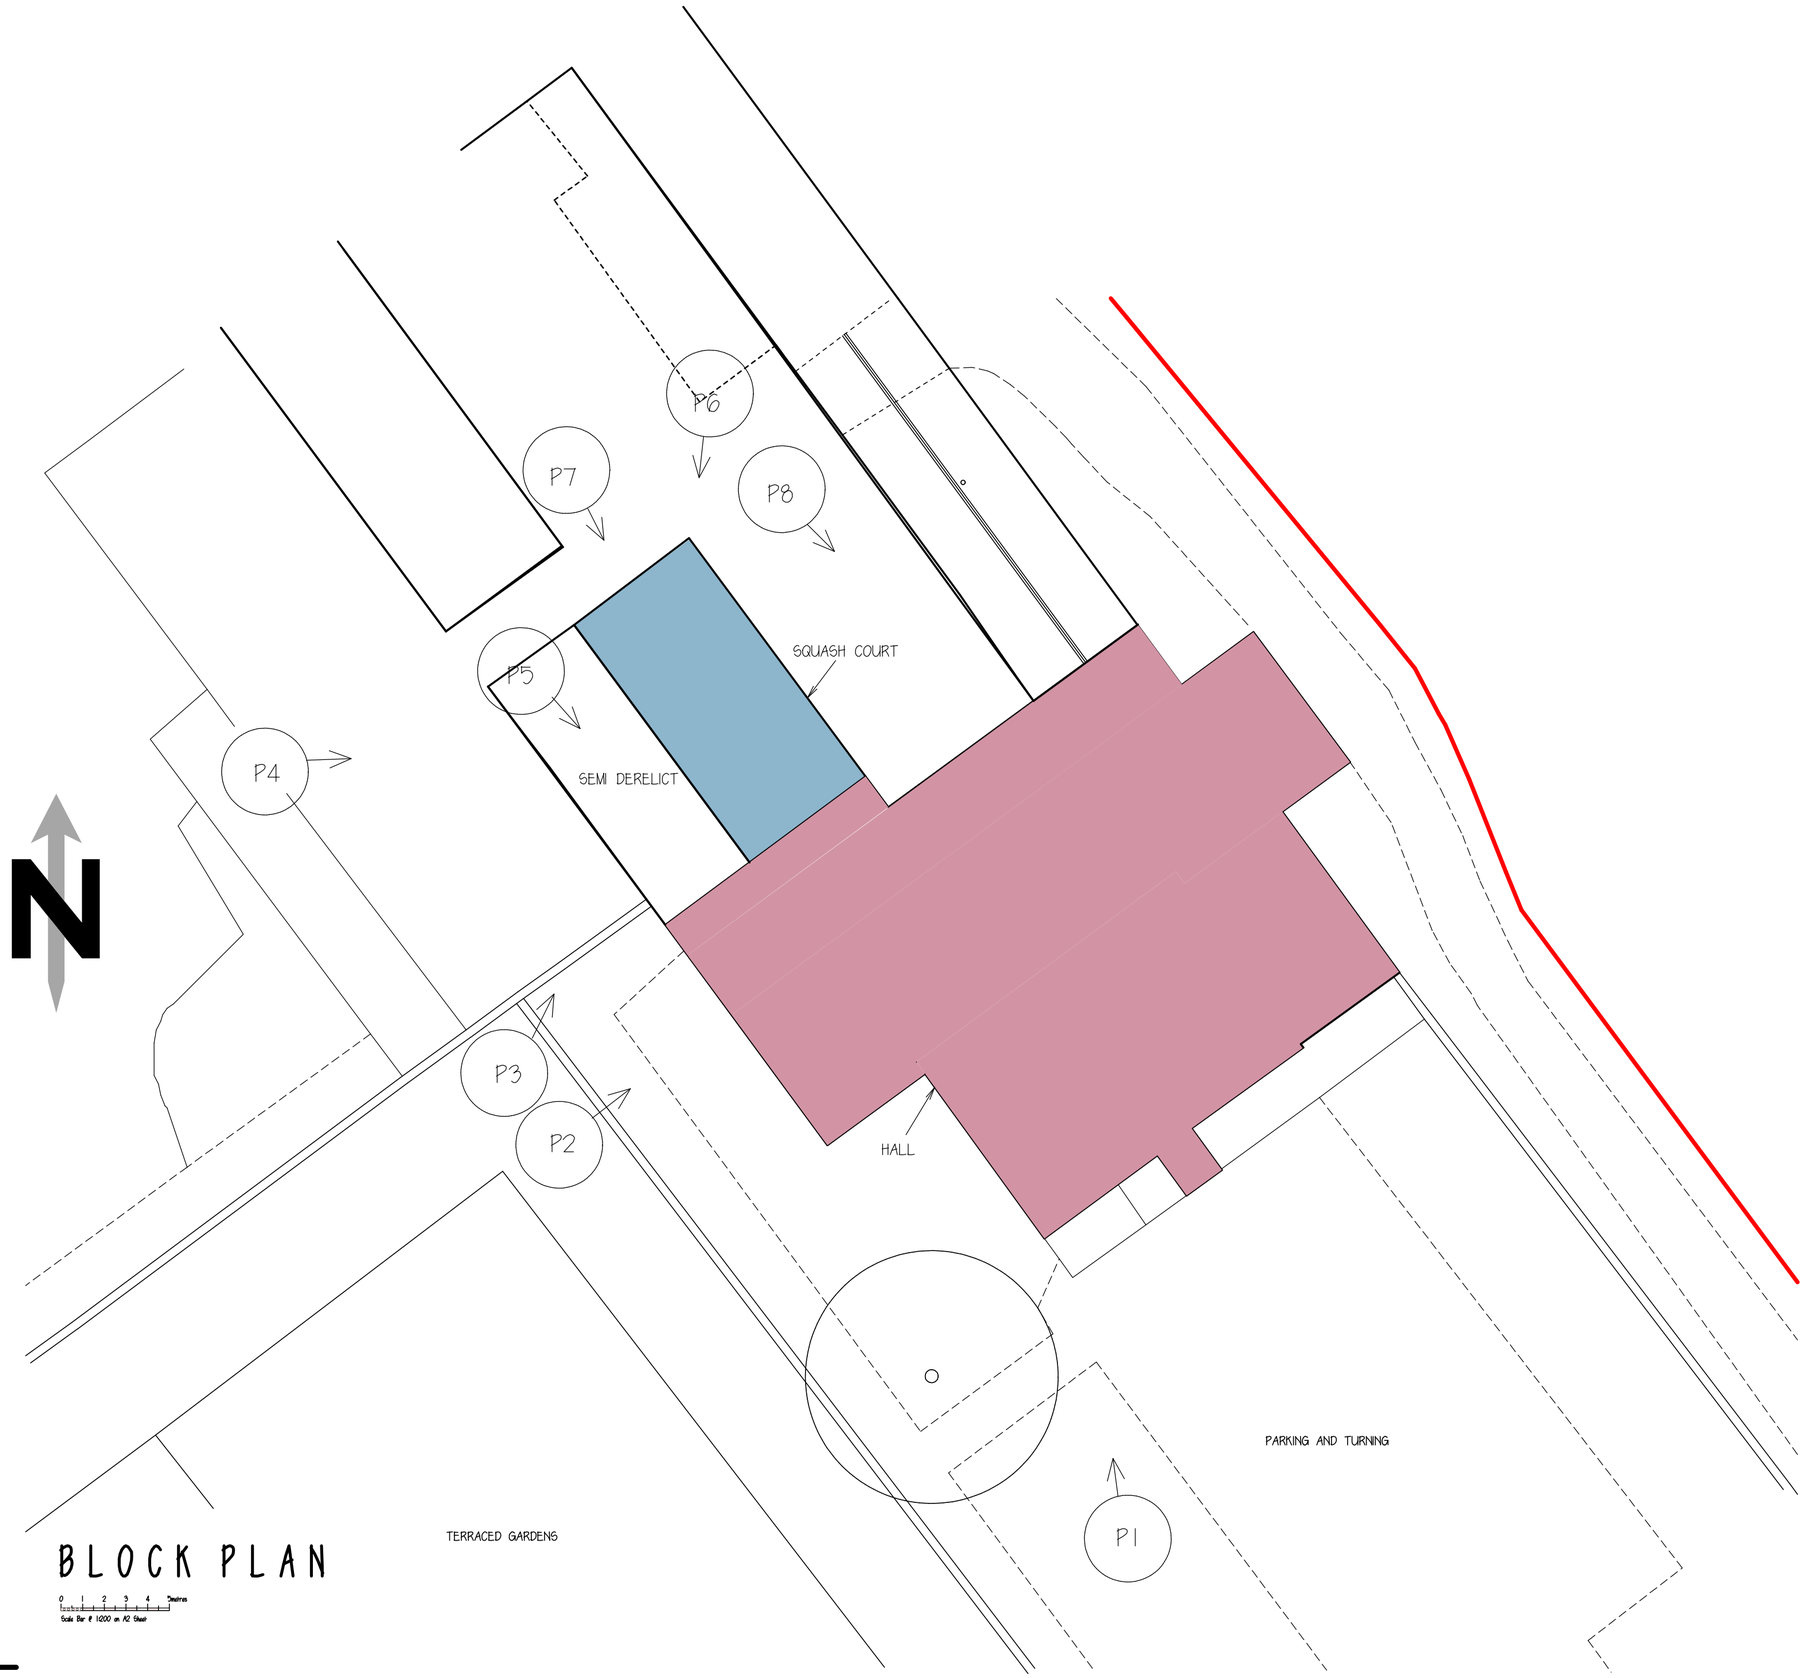

BLOCK PLAN

P1 — REFERENCES TO PHOTO VIEWS SHOWN IN THE HERITAGE STATEMENT REF F15 OCTOBER 2018

Clients are advised to clarify dimensions with the author prior to setting out and not to scale from the drawing. This drawing is copyright and should not be reproduced without the written consent of RLM ASSOCIATES.

RLM ASSOCIATES

JOB	SHARPCLIFFE HALL, IPSTONES.
CLIENT	Mr. P. HAMMONDS.
DRAWING	BLOCK PLAN - SQUASH COURT
DATE	OCTOBER 2018
SCALE	1:200.
DRWG. No.	RLM874/14
REVISION	B