


FOR RATCLIFF PARTNERSHIP USE ONLY
DO NOT SCALE TO ASCERTAIN DIMENSIONS

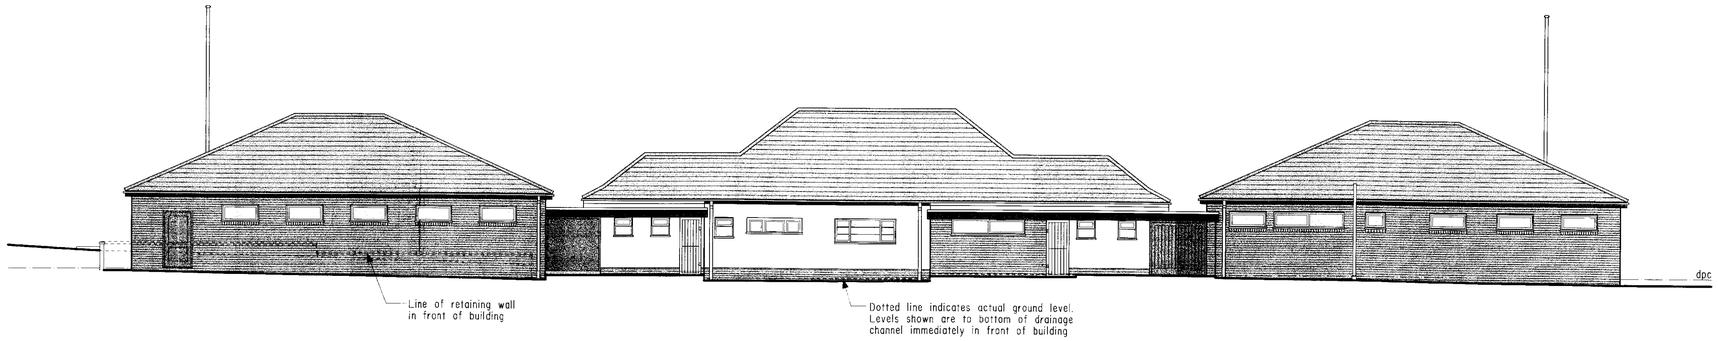


EAST ELEVATION

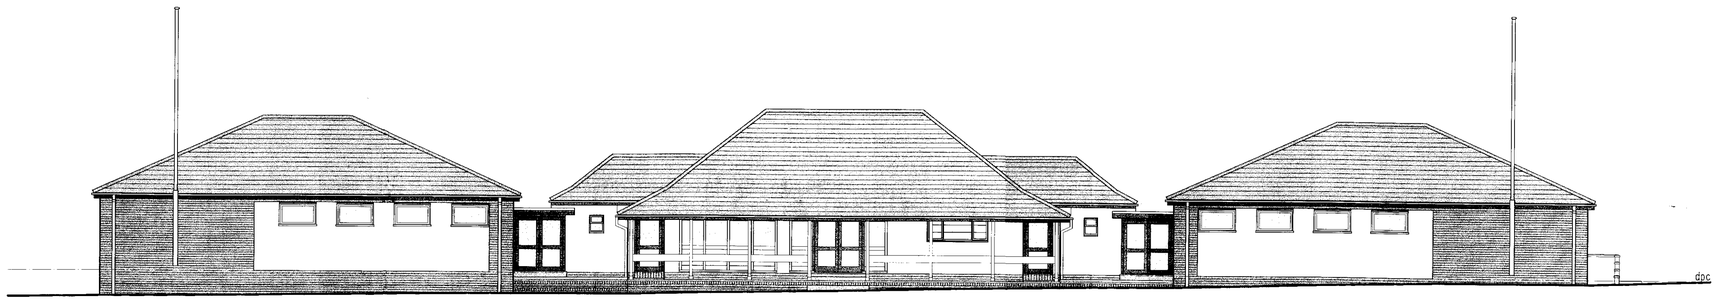

WEST ELEVATION

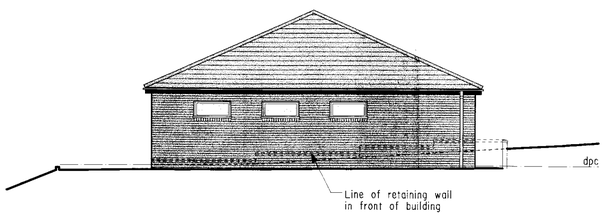

SOUTH ELEVATION

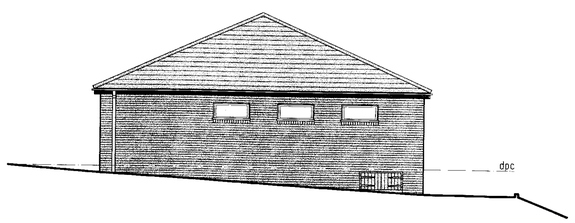

NORTH ELEVATION

RATCLIFF

CLIENT
LEEK SPORTS VILLAGE,
STAFFORDSHIRE

PROJECT
ALTERATIONS TO
EXISTING PAVILION AT
BIRCHALL PLAYING FIELDS

DRAWING
ELEVATIONS
AS EXISTING

DRAWING NUMBER
820-014

SCALE @ A1
1:100

DATE
NOV 2009

AUTHOR
MT

CHARTERED ARCHITECTS
PROJECT MANAGERS
INTERIOR DESIGNERS

THE RATCLIFF PARTNERSHIP LIMITED

24 Kennedy Street, Manchester, M2 4BY
Tel: 0161 236 8080 Fax: 0161 228 3599
E-mail: name@ratcliffpartnership.com