A1

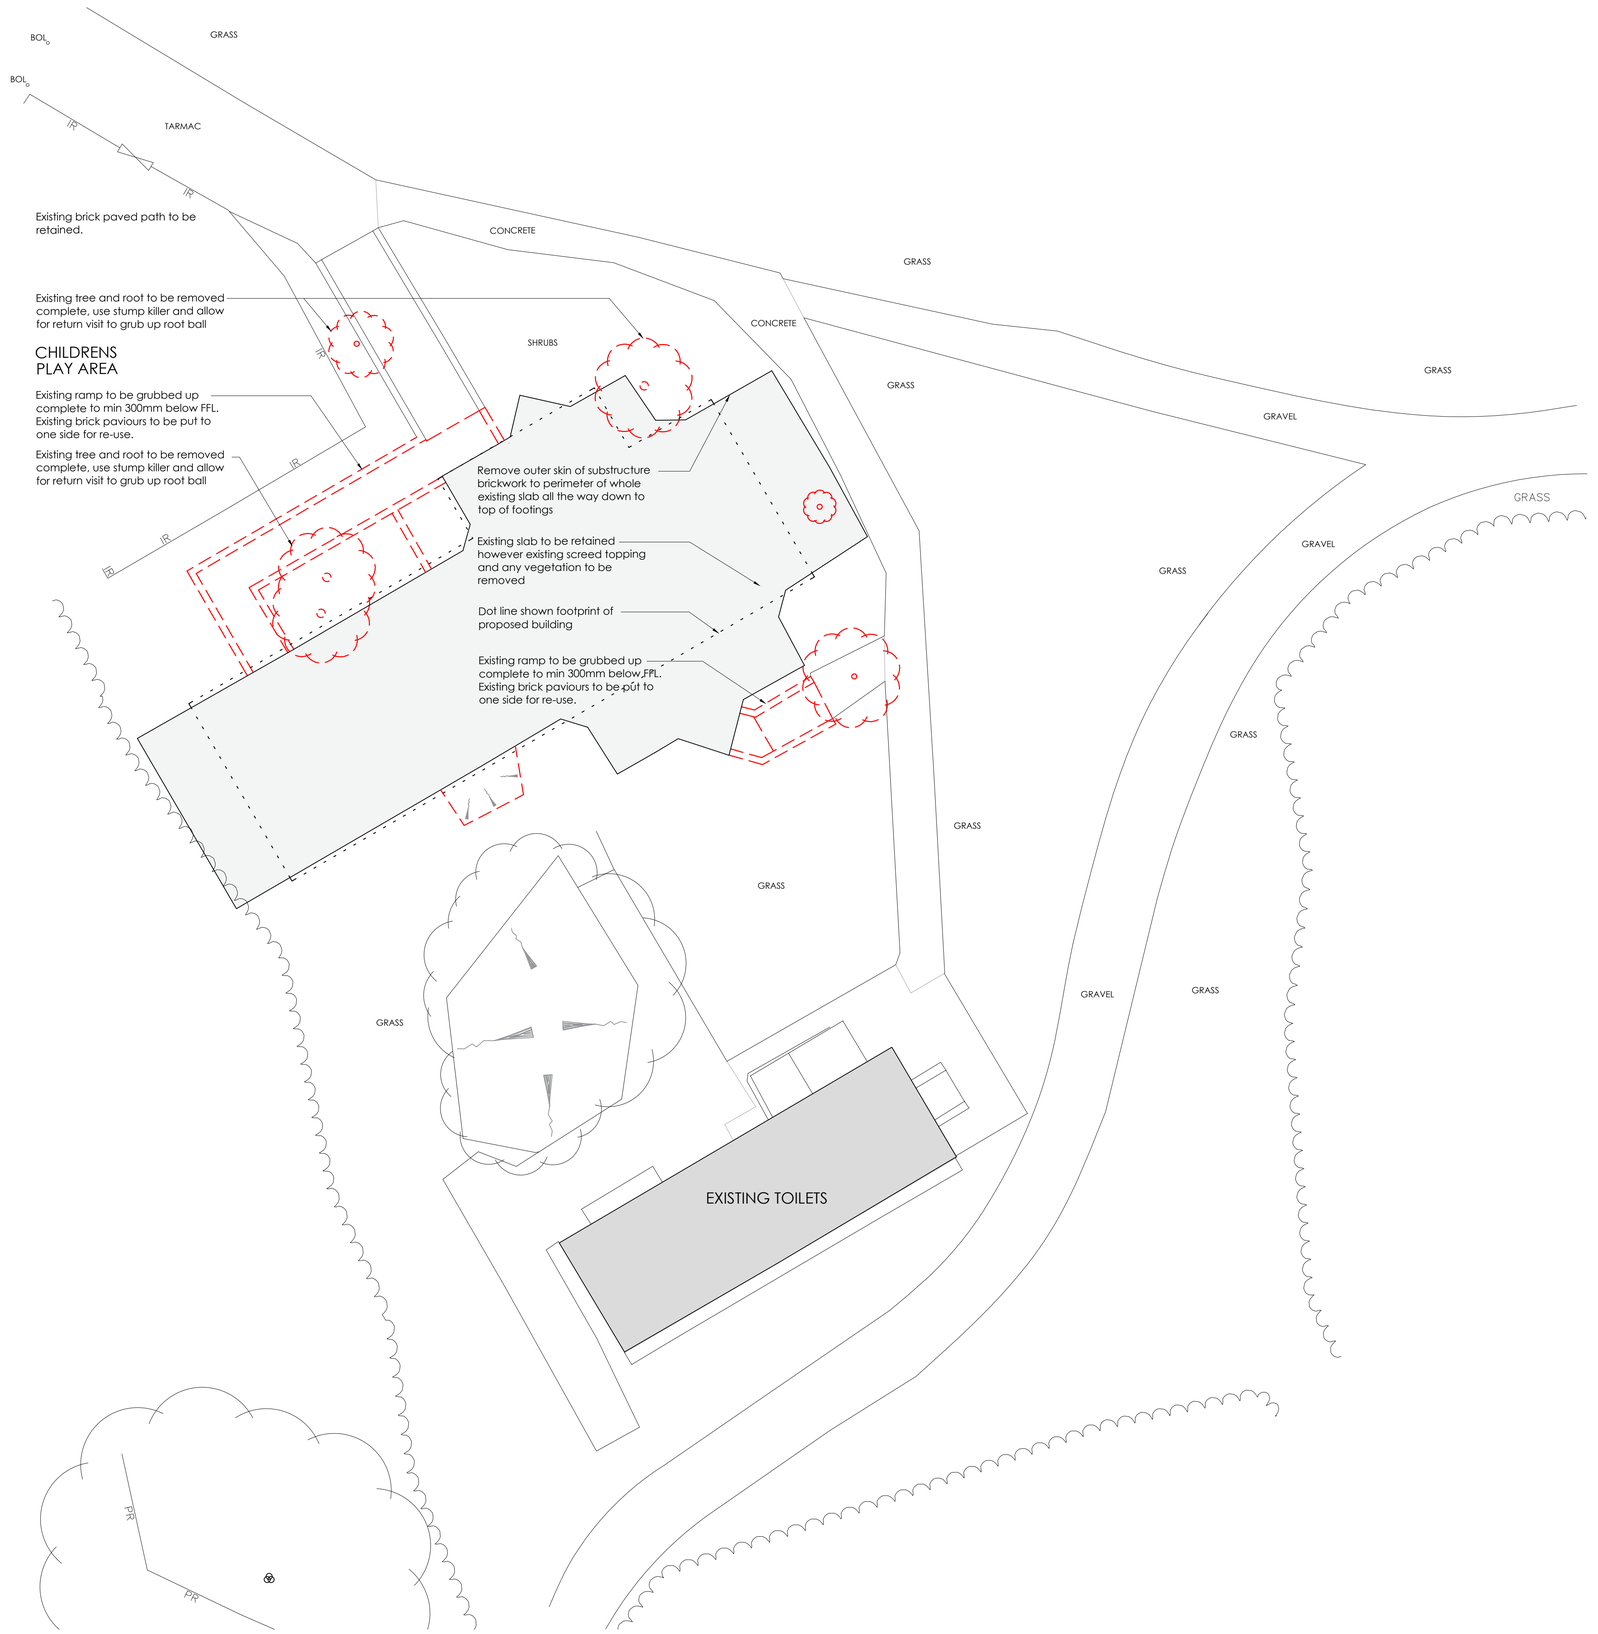

Notes

No.	Description

Revision	Date	Description
-	01.11.18	NON-MATERIAL AMENDMENT Building moved 2300mm NE

Pinnegar Hayward Design
The Flaghouse
16 Graham Street
Birmingham
B1 3JR
Tel: 0121 236 7009
Email: design@p-h-d.co.uk
Web: www.p-h-d.co.uk

Client
Stoke on Trent City Council

Project
Park Hall Visitor Centre

Location
Stoke on Trent, Hulme Road

Drawing Title
Demolition and Stripping Out Plan

Stage
Planning

Scale	Date	Drawn	Revision
1:100	July'18	JL	

Job No.	Drawing No.	Checked
2229	402	OCH

1:50 = 2.5m 1:100 = 5m 1:200 = 10m
1:500 = 25m 1:1250 = 62.5m 1:2500 = 125m

North