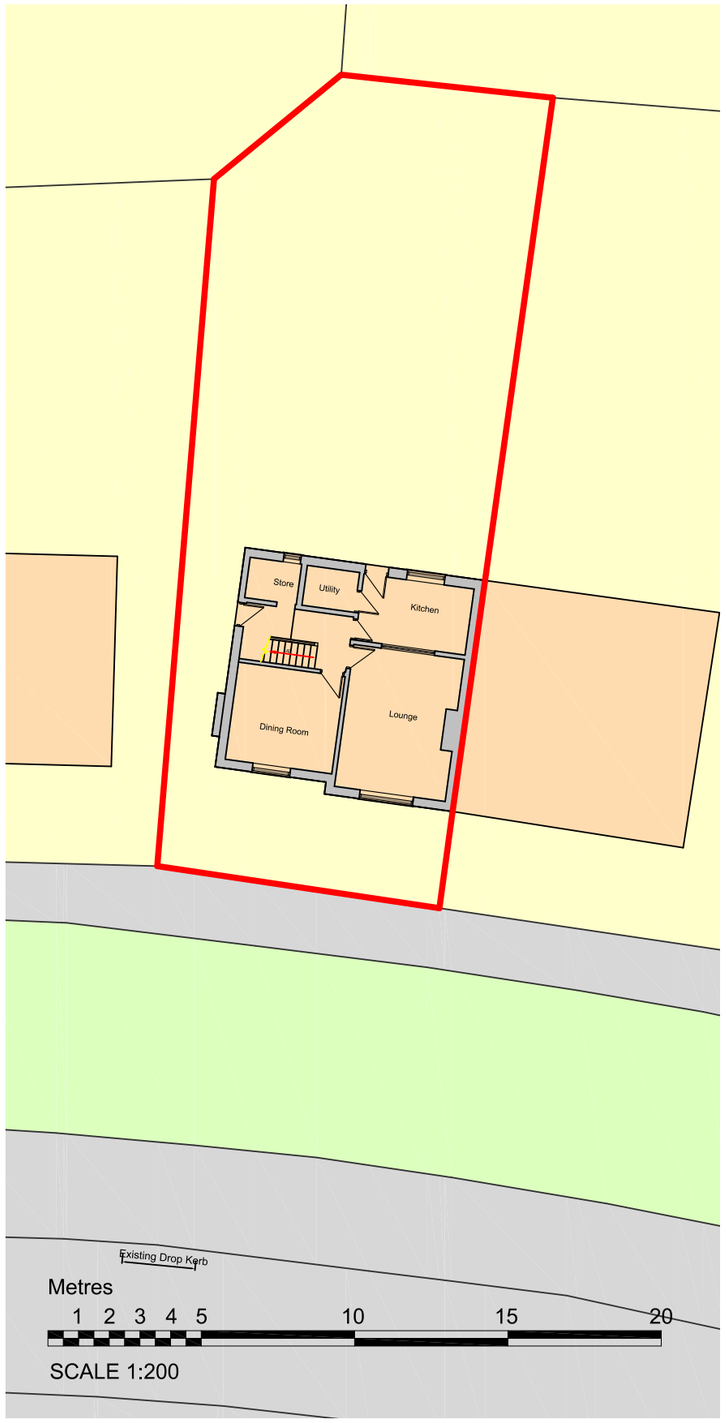

Site Plan as Existing

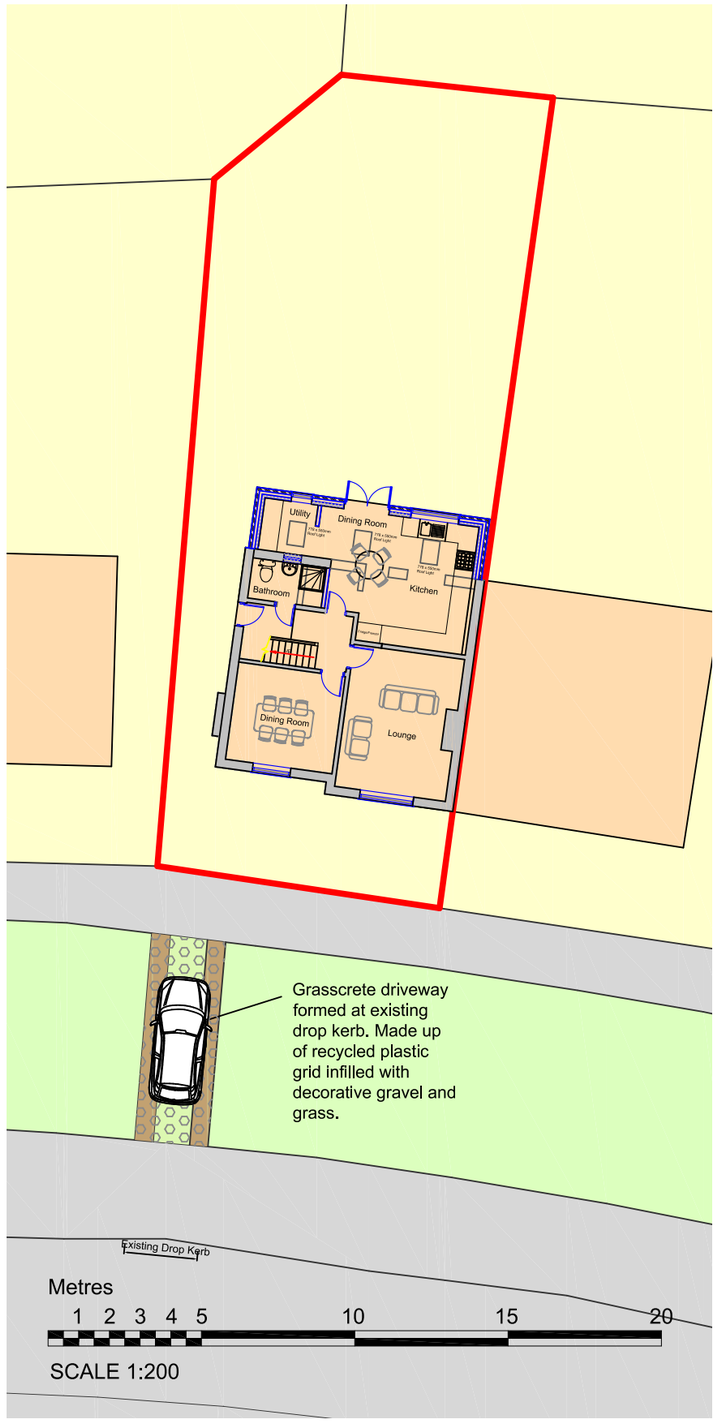

Site Plan as Proposed

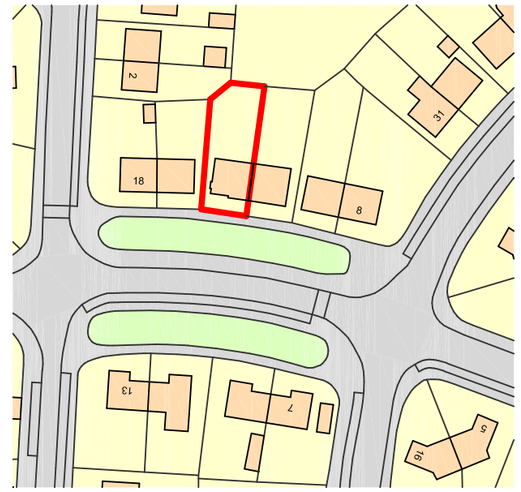

Site Location Plan 1:1250

DBD Architectural Consultancy Ltd ©2018

1. Copyright is vested with DBD Architectural Consultancy Ltd.

2. All dimensions to be checked on site before proceeding.

3. Contractor to check/adjust dimensions of new work to suit existing conditions.
Do not assume existing structure or details are plumb, square or level.

4. Contractor must notify the architect of any discrepancies before proceeding.

5. All drawings to be read in conjunction with all other consultants drawings and specs.

Rev	Date	Description
A	26.10.18	Minor Amendments

DBD Architectural Consultancy

DBD Architectural Consultancy Ltd
50 Broad Street, Leek,
Staffordshire, ST13 5NS
01538 383118
mail@dbdconsultants.co.uk
www.dbdconsultants.co.uk

Client
Mr Morgan
14 Carlton Terrace
ST13 6HF

Project
Extension to Rear of Property

Title
Site Plan

Stage: Planning		
Size: A3	Date: 16.10.18	Job No: 1849
Scale: 1:200		
Drawing Number: PL01A		