STABLE INFORMATION (1:100)

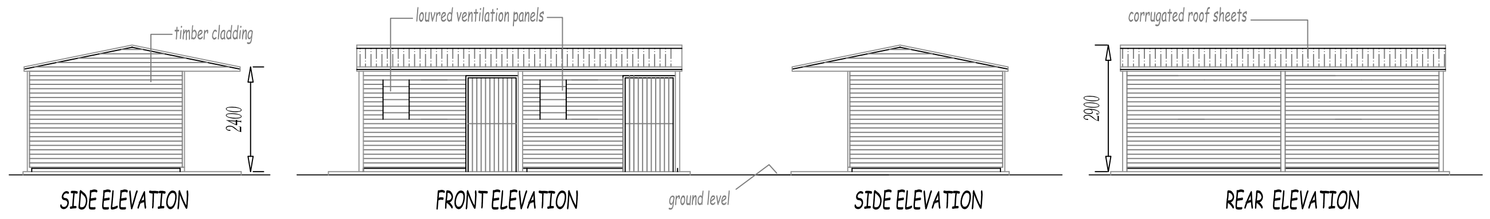

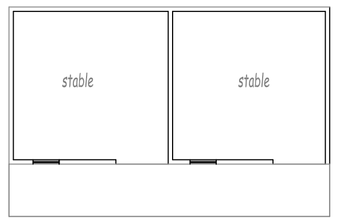

FLOOR PLAN

STORE INFORMATION (1:100)

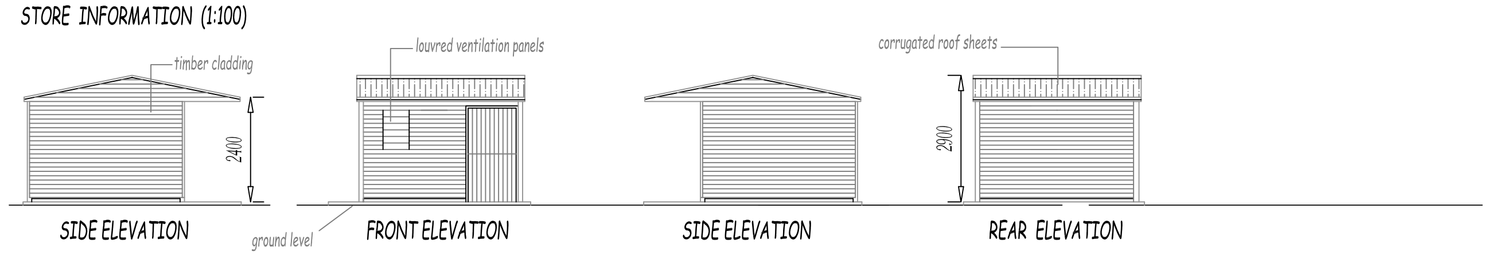



FLOOR PLAN

This drawing forms part of a planning application/building control application only and should not be used as a construction drawing, the information shown is for reference purposes only. All dimensions should be thoroughly checked on site prior to commencement. In any instance the location of any boundary shall be confirmed and agreed with the adjacent owner if applicable. No part of the works shall be constructed so that it affects a trespass upon an adjacent property. All work shall be carried out in accordance with the Party Wall Act of 1996. All work shall be carried out in strict accordance with the British Standard Codes of Practice, Building Control requirements and respective manufacturers instructions. It is the clients responsibility to ensure that any structural design is thoroughly checked and verified by a structural engineer.

Equestrian Design

EQUESTRIAN DESIGN
5 WASLEY CLOSE,
FEARNHEAD,
WARRINGTON.
CHESHIRE.
WA2 0DH

Tel 01925 824523
Mobile 07506 721770
Email info@equestriandesign.co.uk

Client
MRS P CARPENTER

Job Title
PROPOSED NEW STABLES AND PART CHANGE OF LAND USE TO EQUESTRIAN TO ASHBURY LODGE, ASHBOURNE ROAD, WHISTON. STAFFORDSHIRE. ST10 2HU

Drawing Title
PROPOSED BUILDING INFORMATION

Scale
AS NOTED @ A1

Date
SEPTEMBER 2018

Drawn By
AJW

Drawing Number
2140918

Rev

This is not a construction drawing and the client and contractor are to satisfy themselves of all information and dimensions before commencing work.