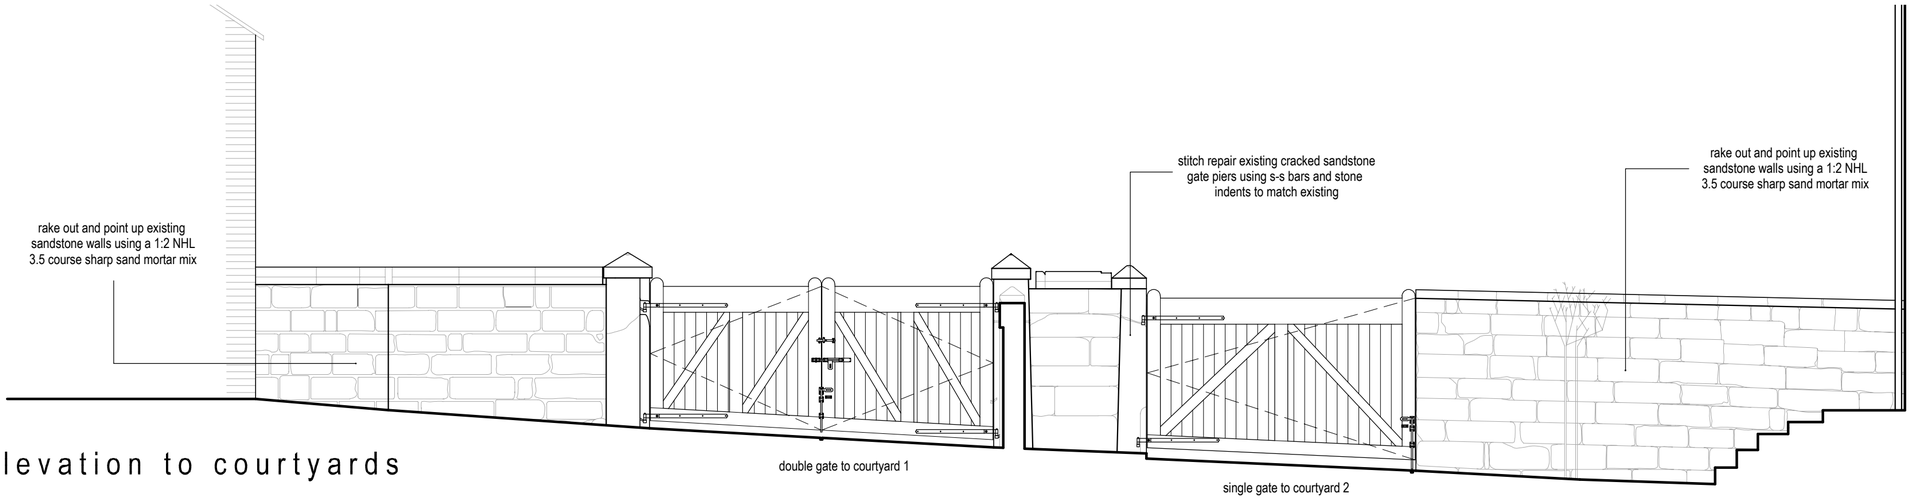

west elevation to courtyards

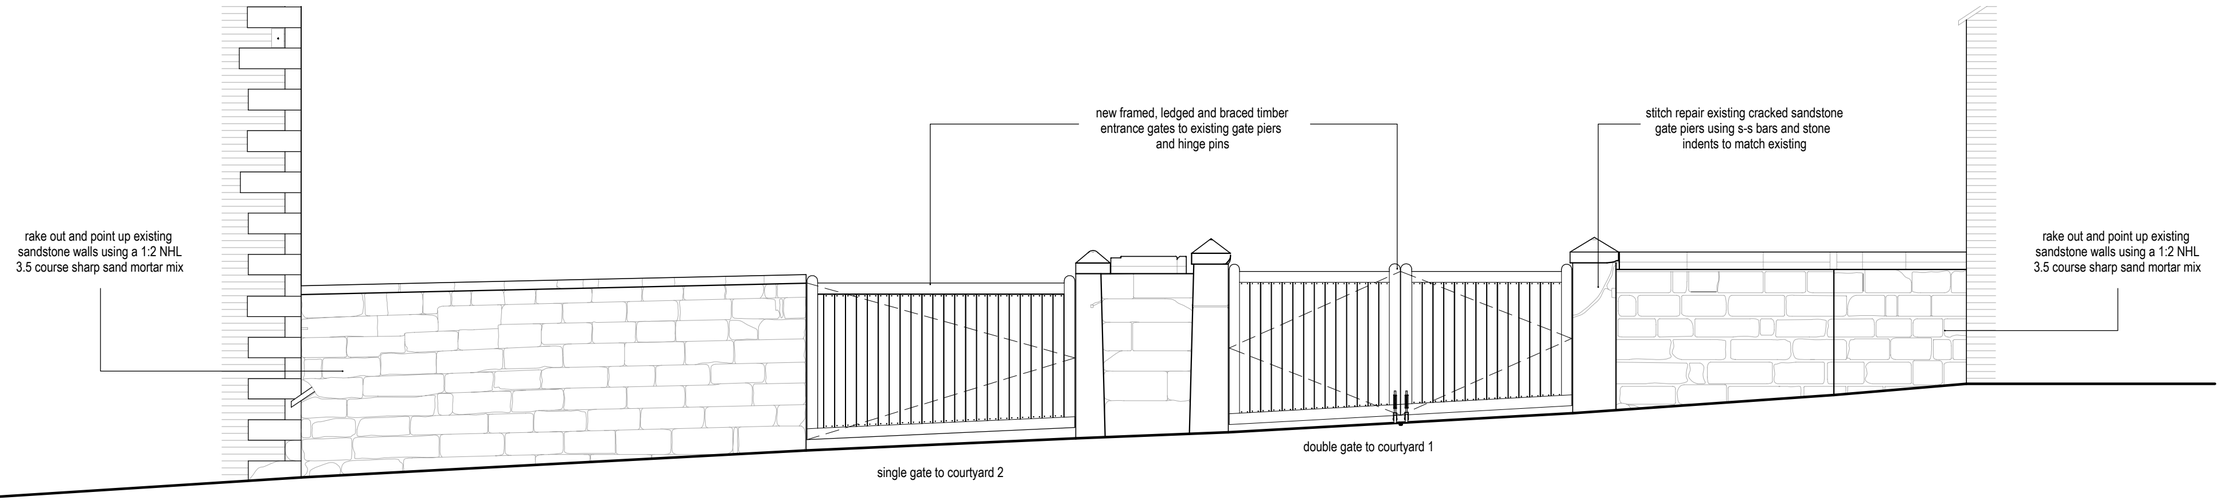

east elevation to malthouse road

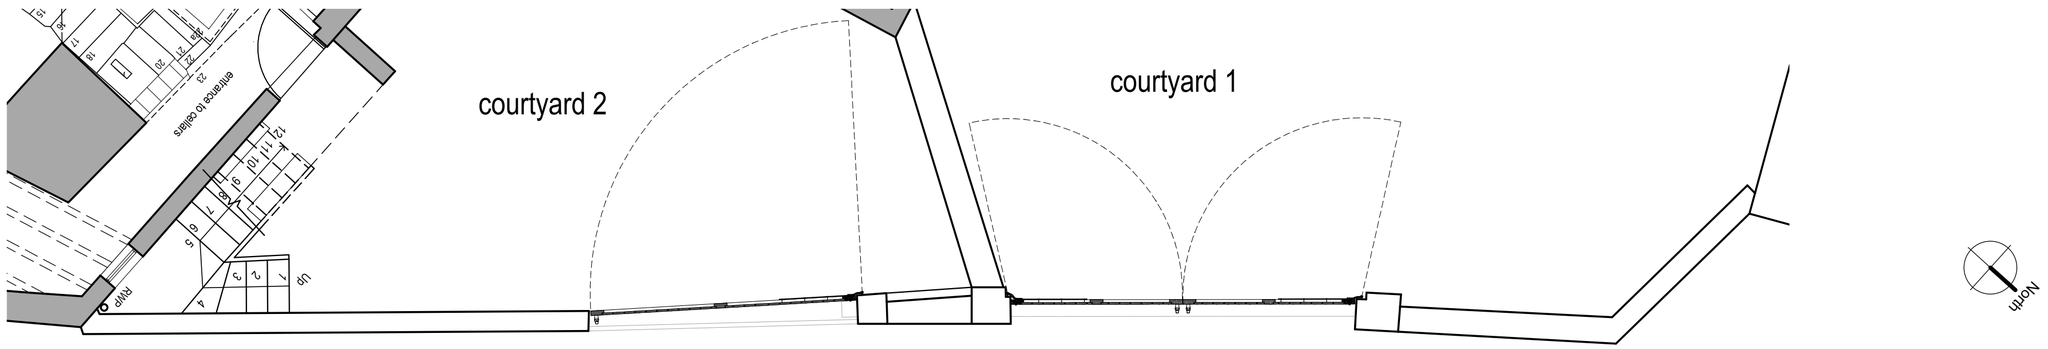

boundary wall plan

0 0 5 metres

Rev	Date	Drawn	Description
B	17/10/18	ED	Amended to follow historical photos
A	12/10/18	ED	Amended to suit clients comments

ctd architects

Clerk Bank House
Clerk Bank
LEEK
Staffordshire
ST13 5HE

t : 01538 373477
f : 01538 386503
e : info@ctdarchitects.co.uk
w : www.ctdarchitects.co.uk

ctd architects © 2018

- This drawing is copyright.
- All dimensions to be checked on site before proceeding.
- Contractor must notify the architect of any discrepancies before proceeding.
- Contractor to check/adjust dimensions of new work to suit existing conditions. Do not assume existing structure or details are plumb, square or level.
- All drawings to be read in conjunction with all other consultants drawings and specs.

Client: Dr. Gary Kelsall

Project: The Malthouse
Malthouse Road, ALTON, Staffs, ST10 4AG

Title: Boundary Wall Elevation 'as existing'

Scale	Size	Drawn	Chk'd	Date
1:50	A2	ED	CH	12/10/18

Status: PLANNING AND LBC

Job No.	Drawing No.	Rev.
1813	AL12	B