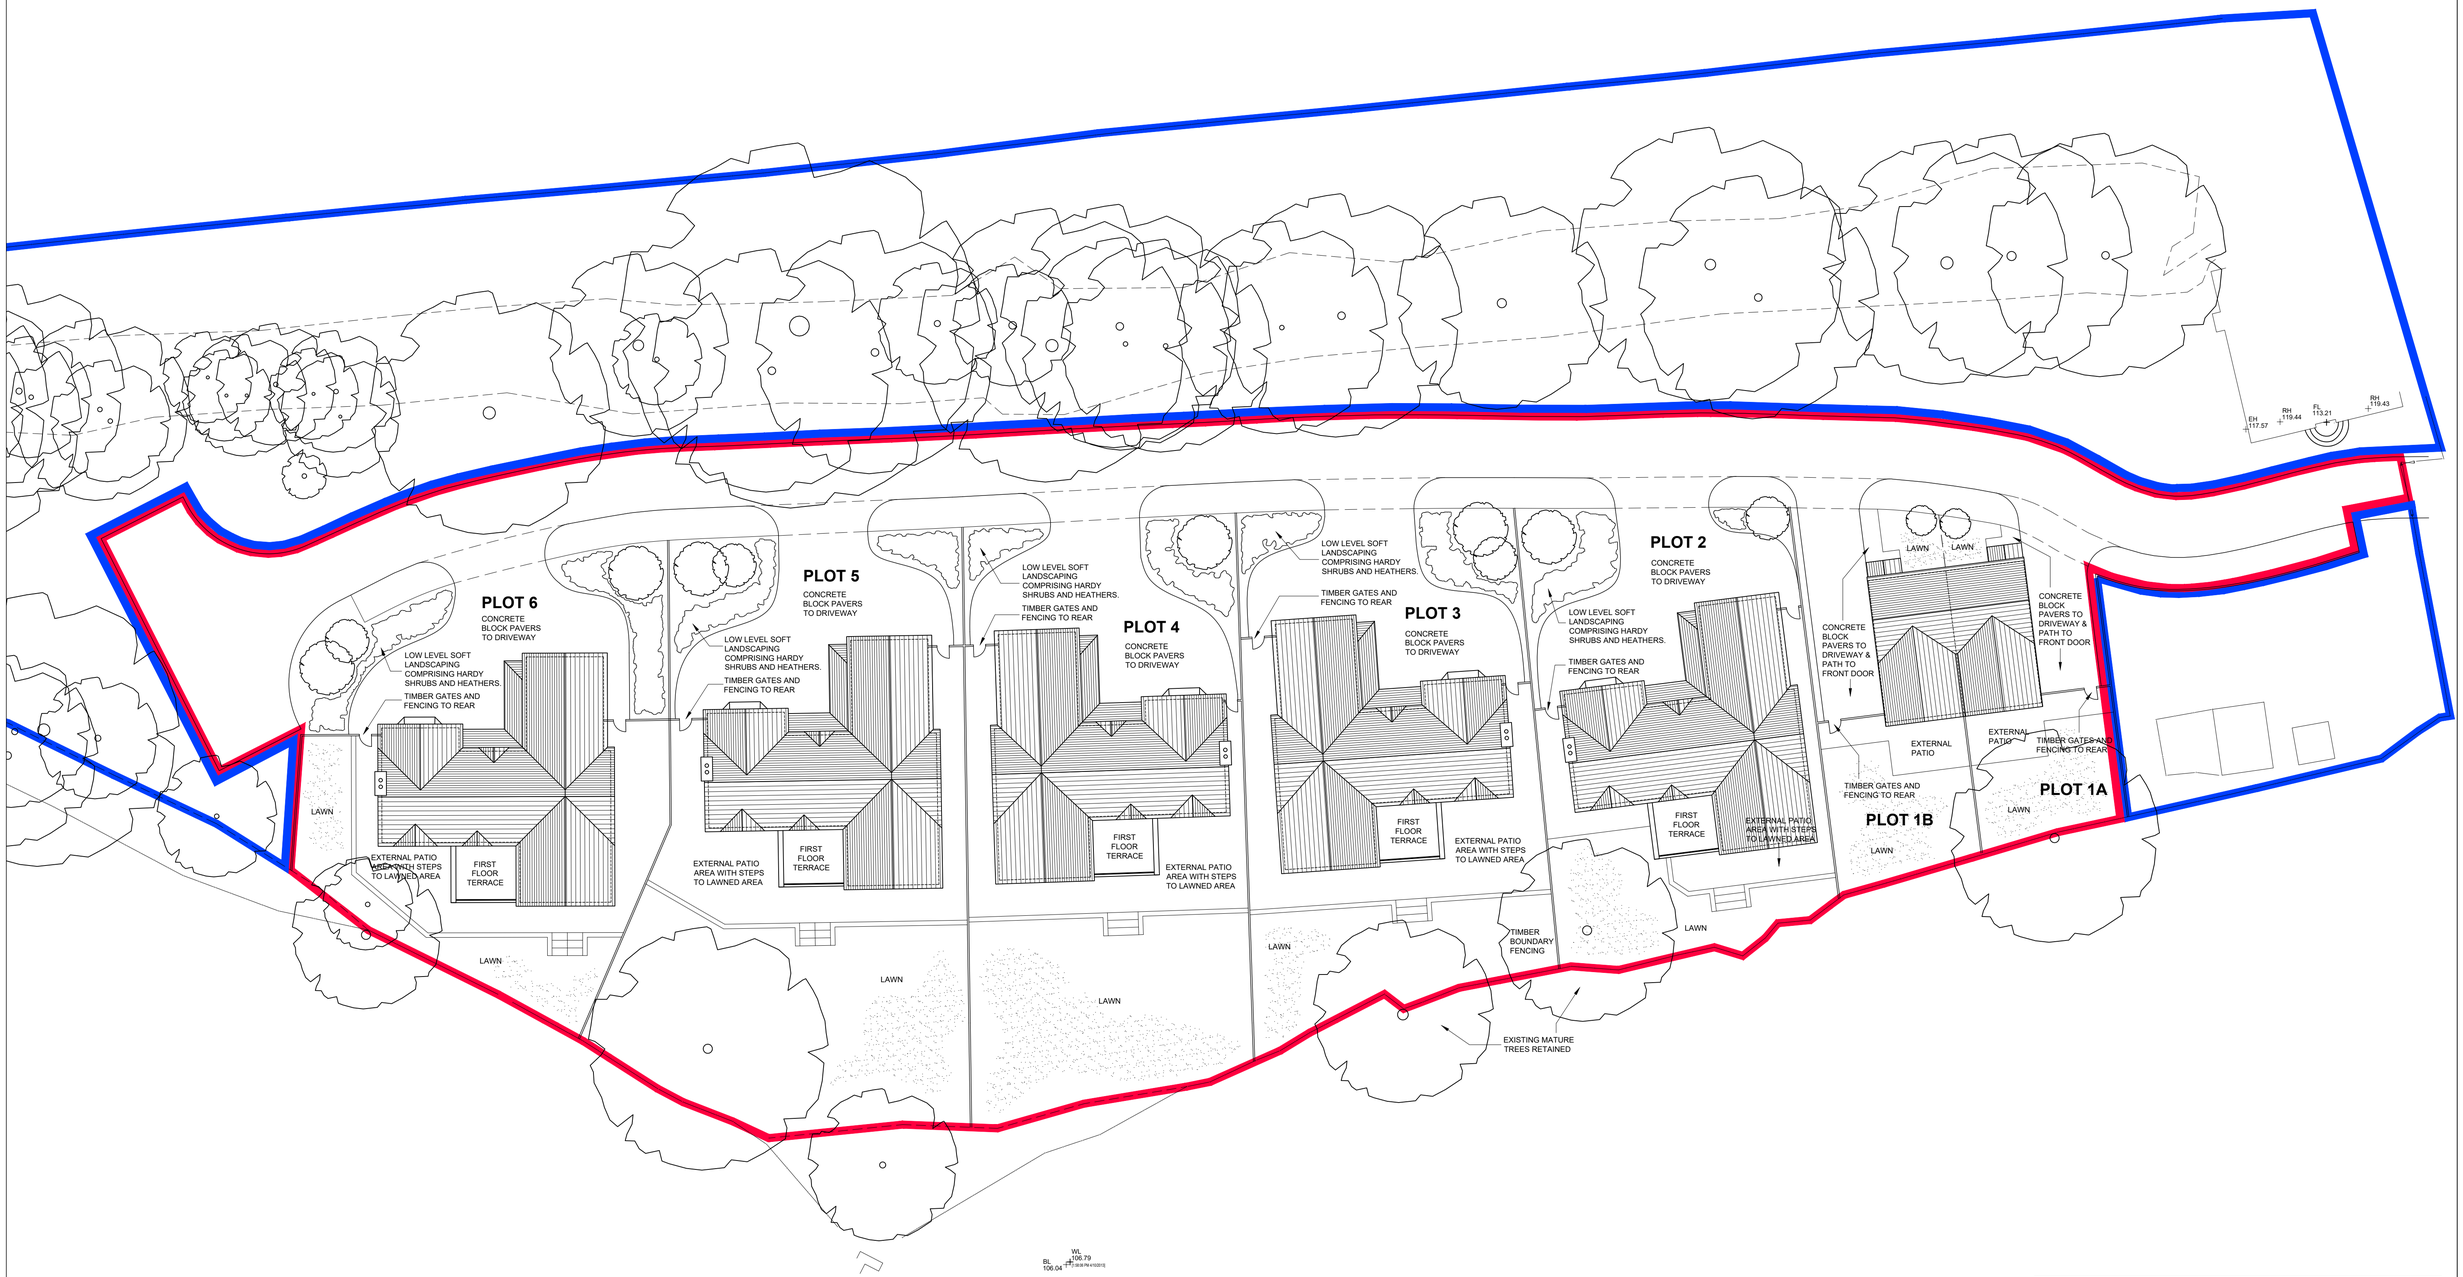

PROPOSED SITE LAYOUT
SCALE 1:200

N

1m SCALE 1:200

Rev	Details	Date	By
D	EXTERNAL LANDSCAPING DETAIL ADDED. RESERVED MATTERS APPLICATION SUBMISSON	26-03-18	JC
C	SCHEME REVISED IN LINE WITH DISCUSSIONS WITH LOCAL AUTHORITY PLANNING DEPARTMENT	13-02-18	JC
B	GARAGES SET BACK BY 0.5m IN LINE WITH CLIENT REQUIREMENTS. COLOUR ADDED	02-01-18	JC
A	LAYOUT OF INDIVIDUAL PLOTS REVERTED TO AS SHOWN ON ORIGINAL APPROVED DRAWING	27-11-17	JC

All dimensions given are to be verified on site by the responsible contractor.
The copyright of this drawing and design is vested in the Architect and must not be copied or reproduced without written consent.

Barnett Ratcliffe Partnership
Architects and Development Consultants
The Old Library Rowley Street
Stafford ST16 2RH
Tel: 01785 255088
Fax: 01785 259369
Email: info@barnettratcliffe.co.uk

Client Robinson Homes Ltd

Project Proposed Dwellings at Land of Churnet View Road Oakamoor

Drawing Proposed Site Plan

Drawn By J.C	Scale 1:200	@ Sheet A1	Sta PL	Rev
Check By S.L	Date Oct'17	Drawing No 1726-PL-001		D