

N

KEY:

Native hedges

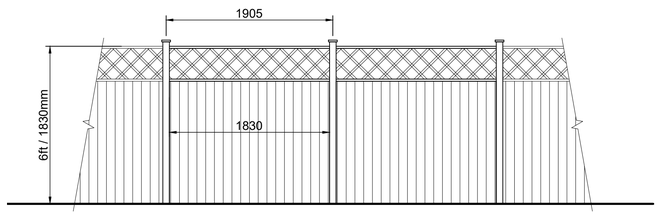

Fence Type A2
(Rear side boundaries)

1830x1830mm Pressure treated European softwood lattice top fence panels with close boarded panels below.

all between
75x75x2400mm slotted timber post

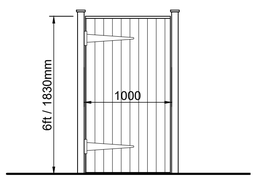

Fence Type A2
(Typical access gate)

Rev	Details	Date	By
A	NATIVE HEDGES ADDED TO PLOT SIDE BOUNDARIES	25/10/18	JC

1m SCALE 1:200

All dimensions given are to be verified on site by the responsible contractor.

The copyright of this drawing and design is vested in the Architect and must not be copied or reproduced without written consent.

Barnett Ratcliffe Partnership
Architects and Development Consultants
The Old Library Rowley Street
Stafford ST16 2RH
Tel: 01785 255088
Fax: 01785 259369
Email: info@barnettratcliffe.co.uk

Client Mr B Wilcox

Project Proposed Dwellings at Land of Churnet View Road Oakamoor

Drawing Proposed Boundary Fencing

Drawn By	J.C	Scale	1:200	@ Sheet	A1	Sta	PL	Rev
Check By	S.L	Date	Jul'18	Drawing No	1726-PL-20			A