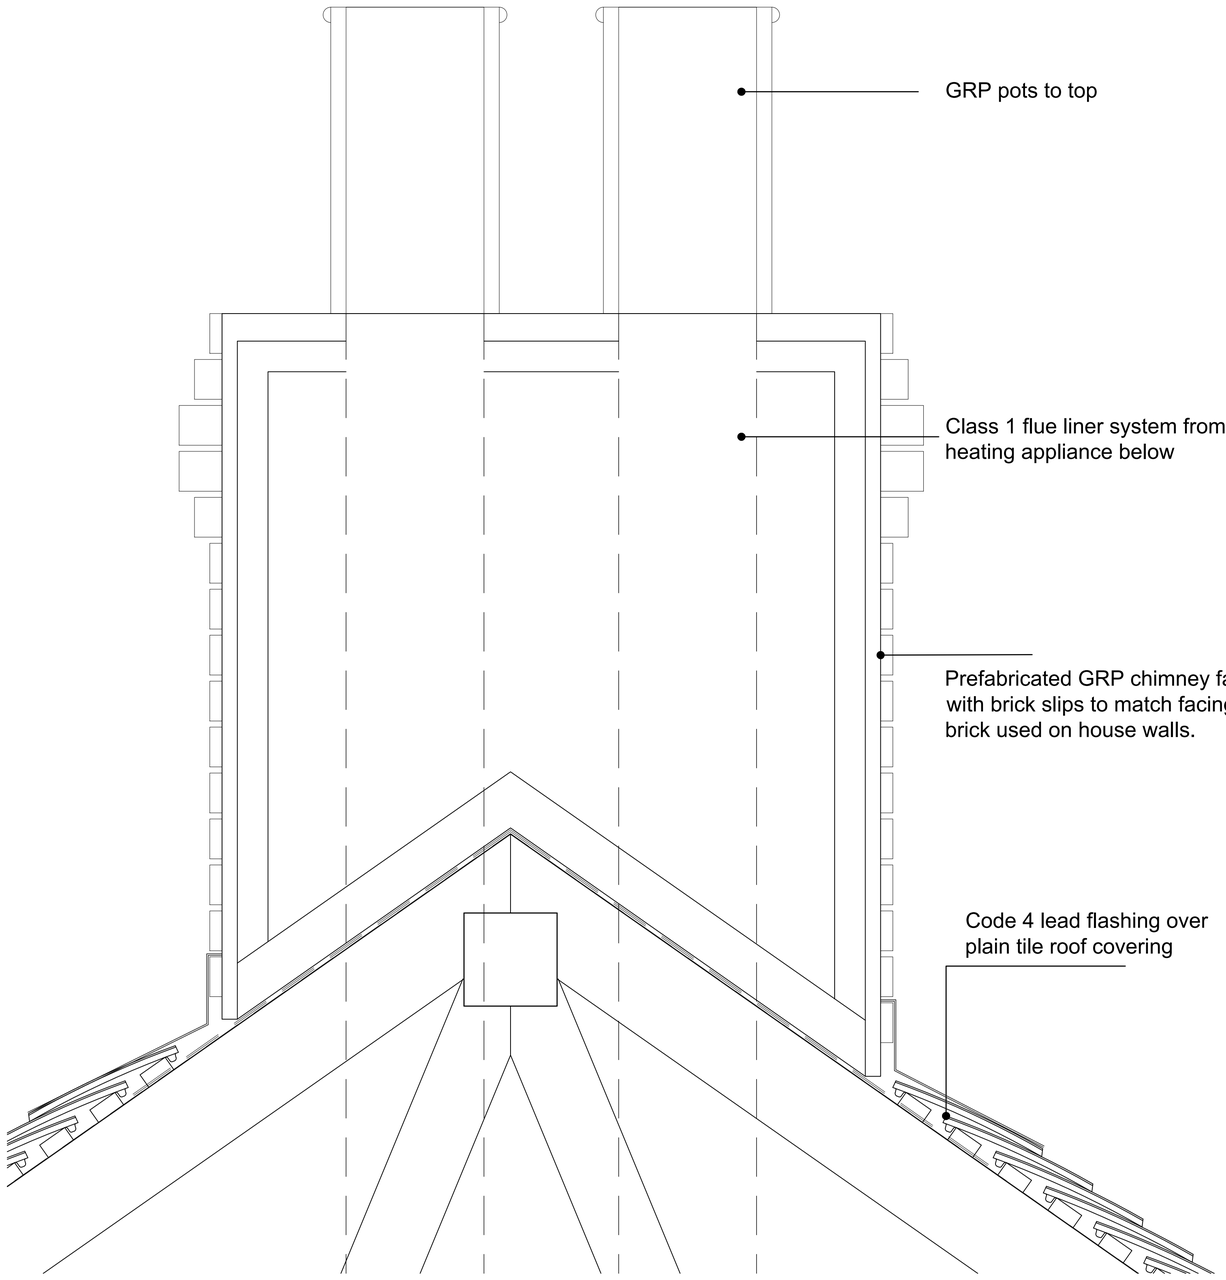

CHIMNEY DETAILS
(SCALE 1:5)

50mm SCALE 1:5

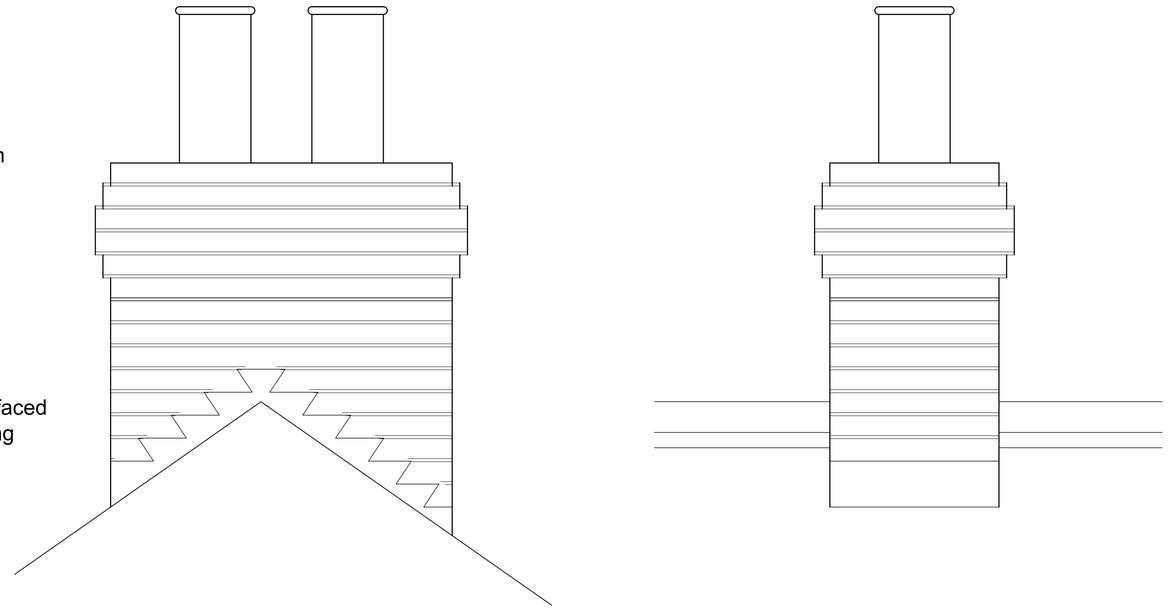

CHIMNEY ELEVATIONS
(SCALE 1:10)

100mm SCALE 1:10

Rev	Details	Date	By

All dimensions given are to be verified on site by the responsible contractor. This drawing must not be scaled.
The copyright of this drawing and design is vested in the Architect and must not be copied or reproduced without written consent.

Barnett Ratcliffe Partnership
Architects and Development Consultants
The Old Library Rowley Street
Stafford ST16 2RH
Tel: 01785 255088
Fax: 01785 259369
Email: info@barnettratcliffe.co.uk

Client MR B WILCOX

Project PROPOSED DWELLINGS AT LAND OFF CHURNET VIEW ROAD OAKAMOOR

Drawing PROPOSED CHIMNEY DETAILS

Drawn By IC	Scale AS NOTED @ Sheet A1	Sta PL	Rev
Check By	Date OCT 18	Drawing No 1726/PL/23	