


FLAT ROOF ALTERNATIVE DETAIL

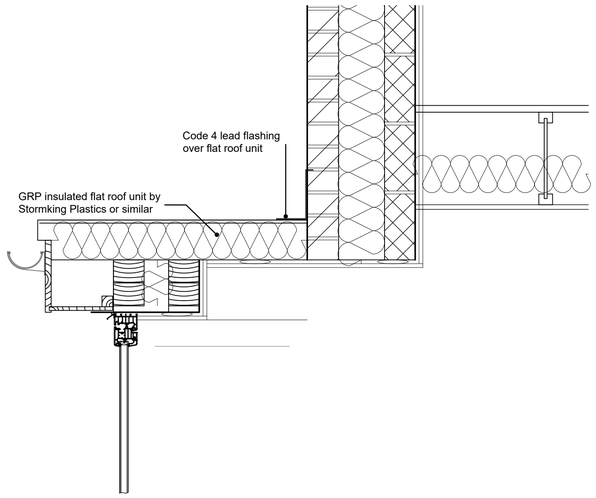


SQUARE BAY OPTION




45° BAY OPTION

HORIZONTAL SECTION
(SCALE 1:10)

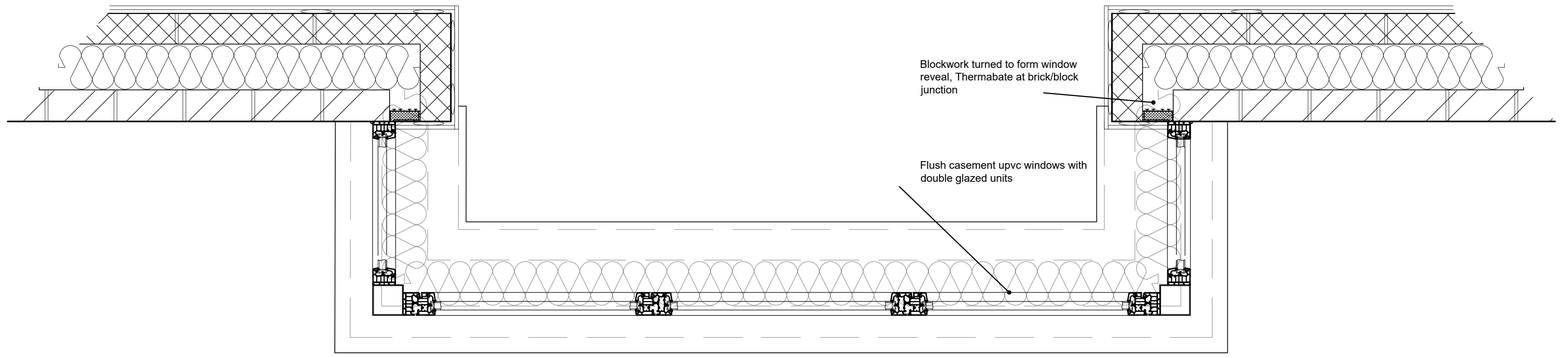


VERTICAL SECTION
(HIPPED AND LEAN-TO ROOF)
(SCALE 1:10)

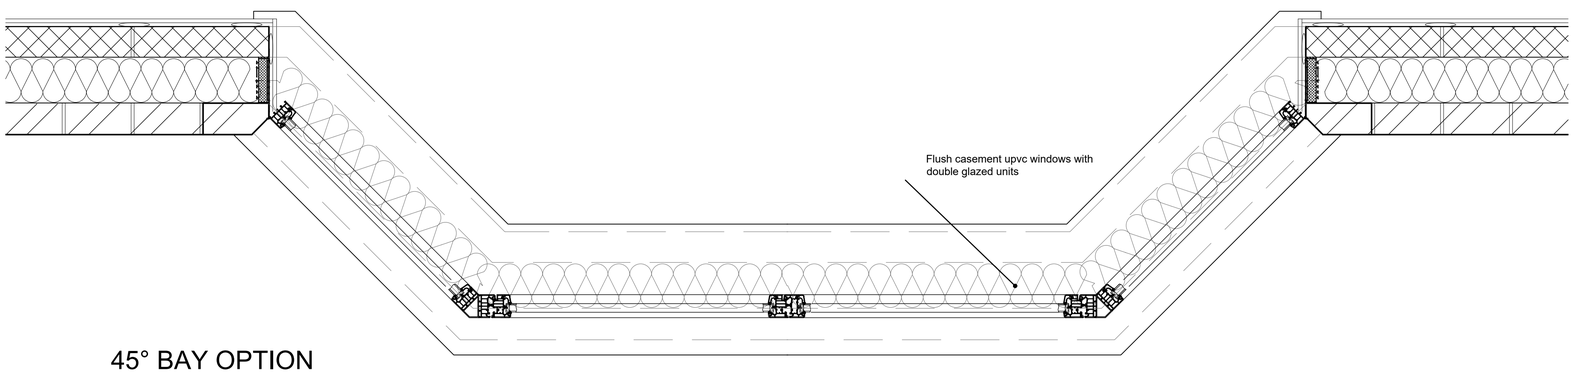100mm SCALE 1:10

| Rev | Details | Date | By |
|---|---|---|---|

All dimensions given are to be verified on site by the responsible contractor. This drawing must not be scaled.
The copyright of this drawing and design is vested in the Architect and must not be copied or reproduced without written consent.

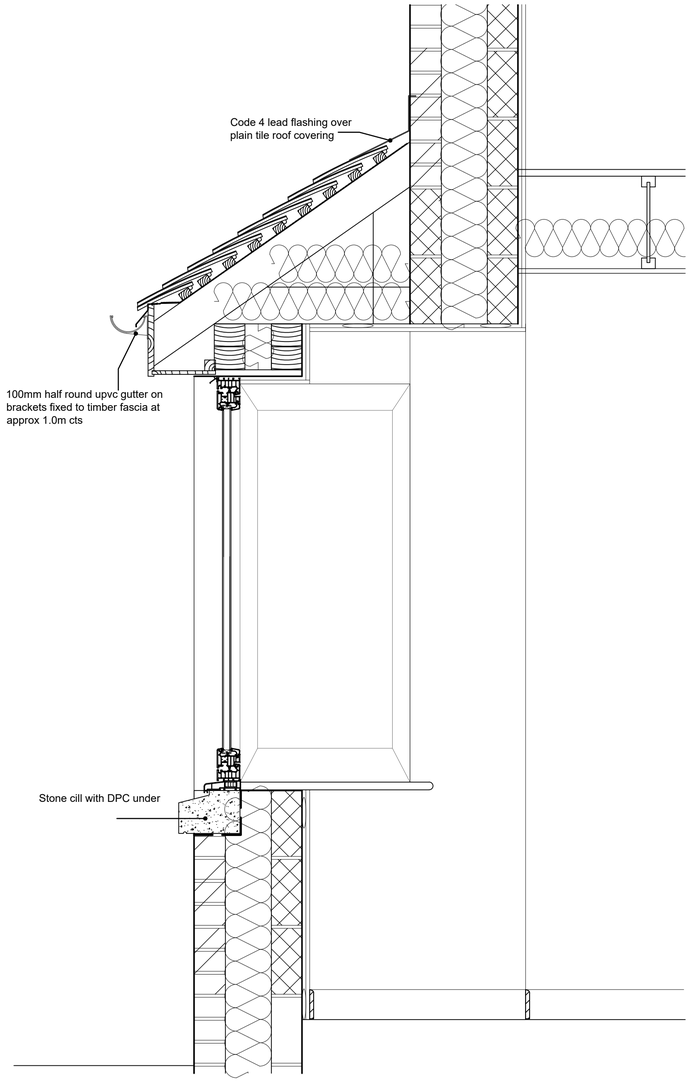Barnett Ratcliffe Partnership
Architects and Development Consultants
The Old Library Rowley Street
Stafford ST16 2RH
Tel: 01785 255088
Fax: 01785 259369
Email: info@barnettratcliffe.co.uk

Client MR B WILCOX

Project PROPOSED DWELLINGS AT
LAND OFF CHURNET VIEW ROAD
OAKAMOOR

Drawing PROPOSED BAY WINDOW DETAILS

| Drawn By IC | Scale AS NOTED @ Sheet A1 | Sta PL | Rev |
|---|---|---|---|
| Check By | Date OCT 18 | Drawing No 1726/PL/24 | |