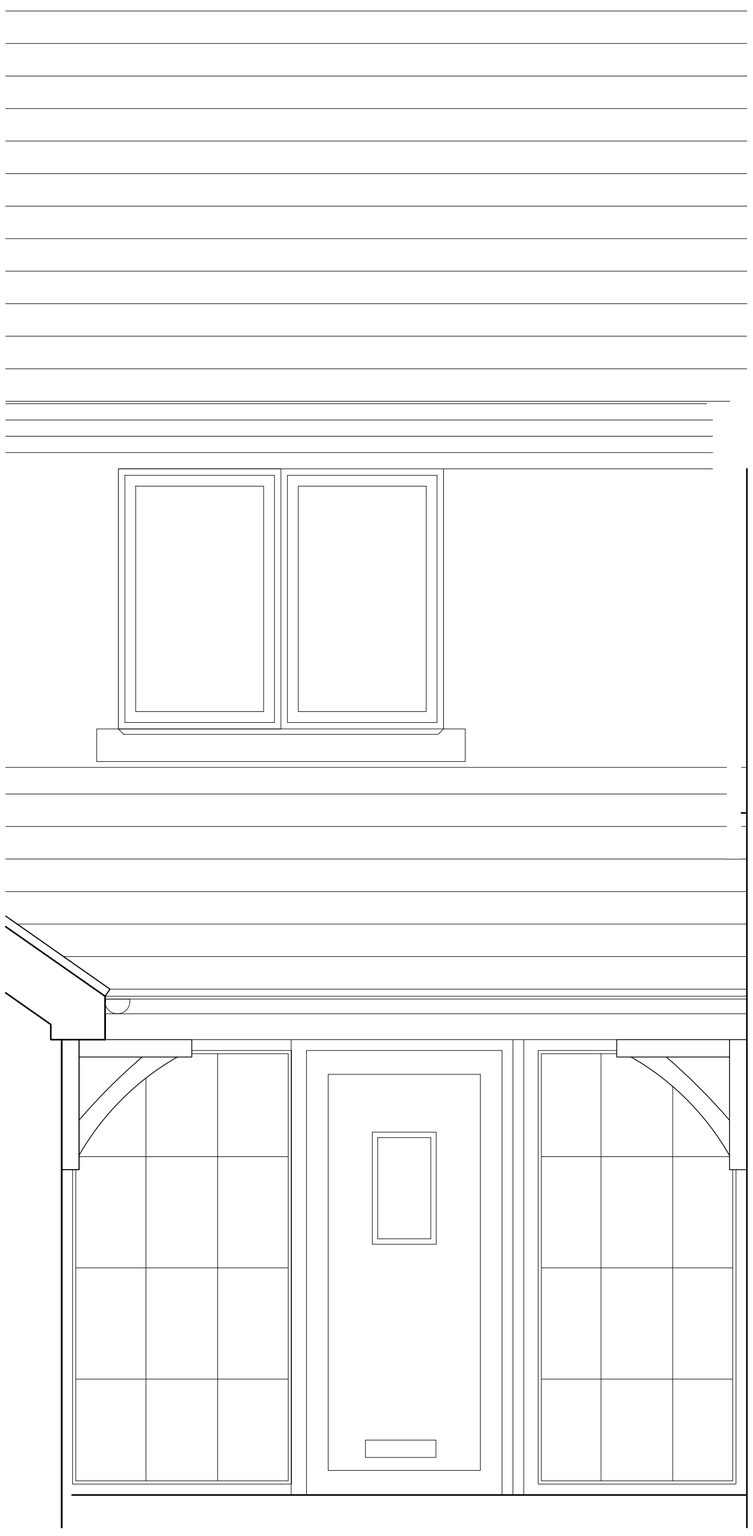

TYPICAL ELEVATION
(SCALE 1:20)

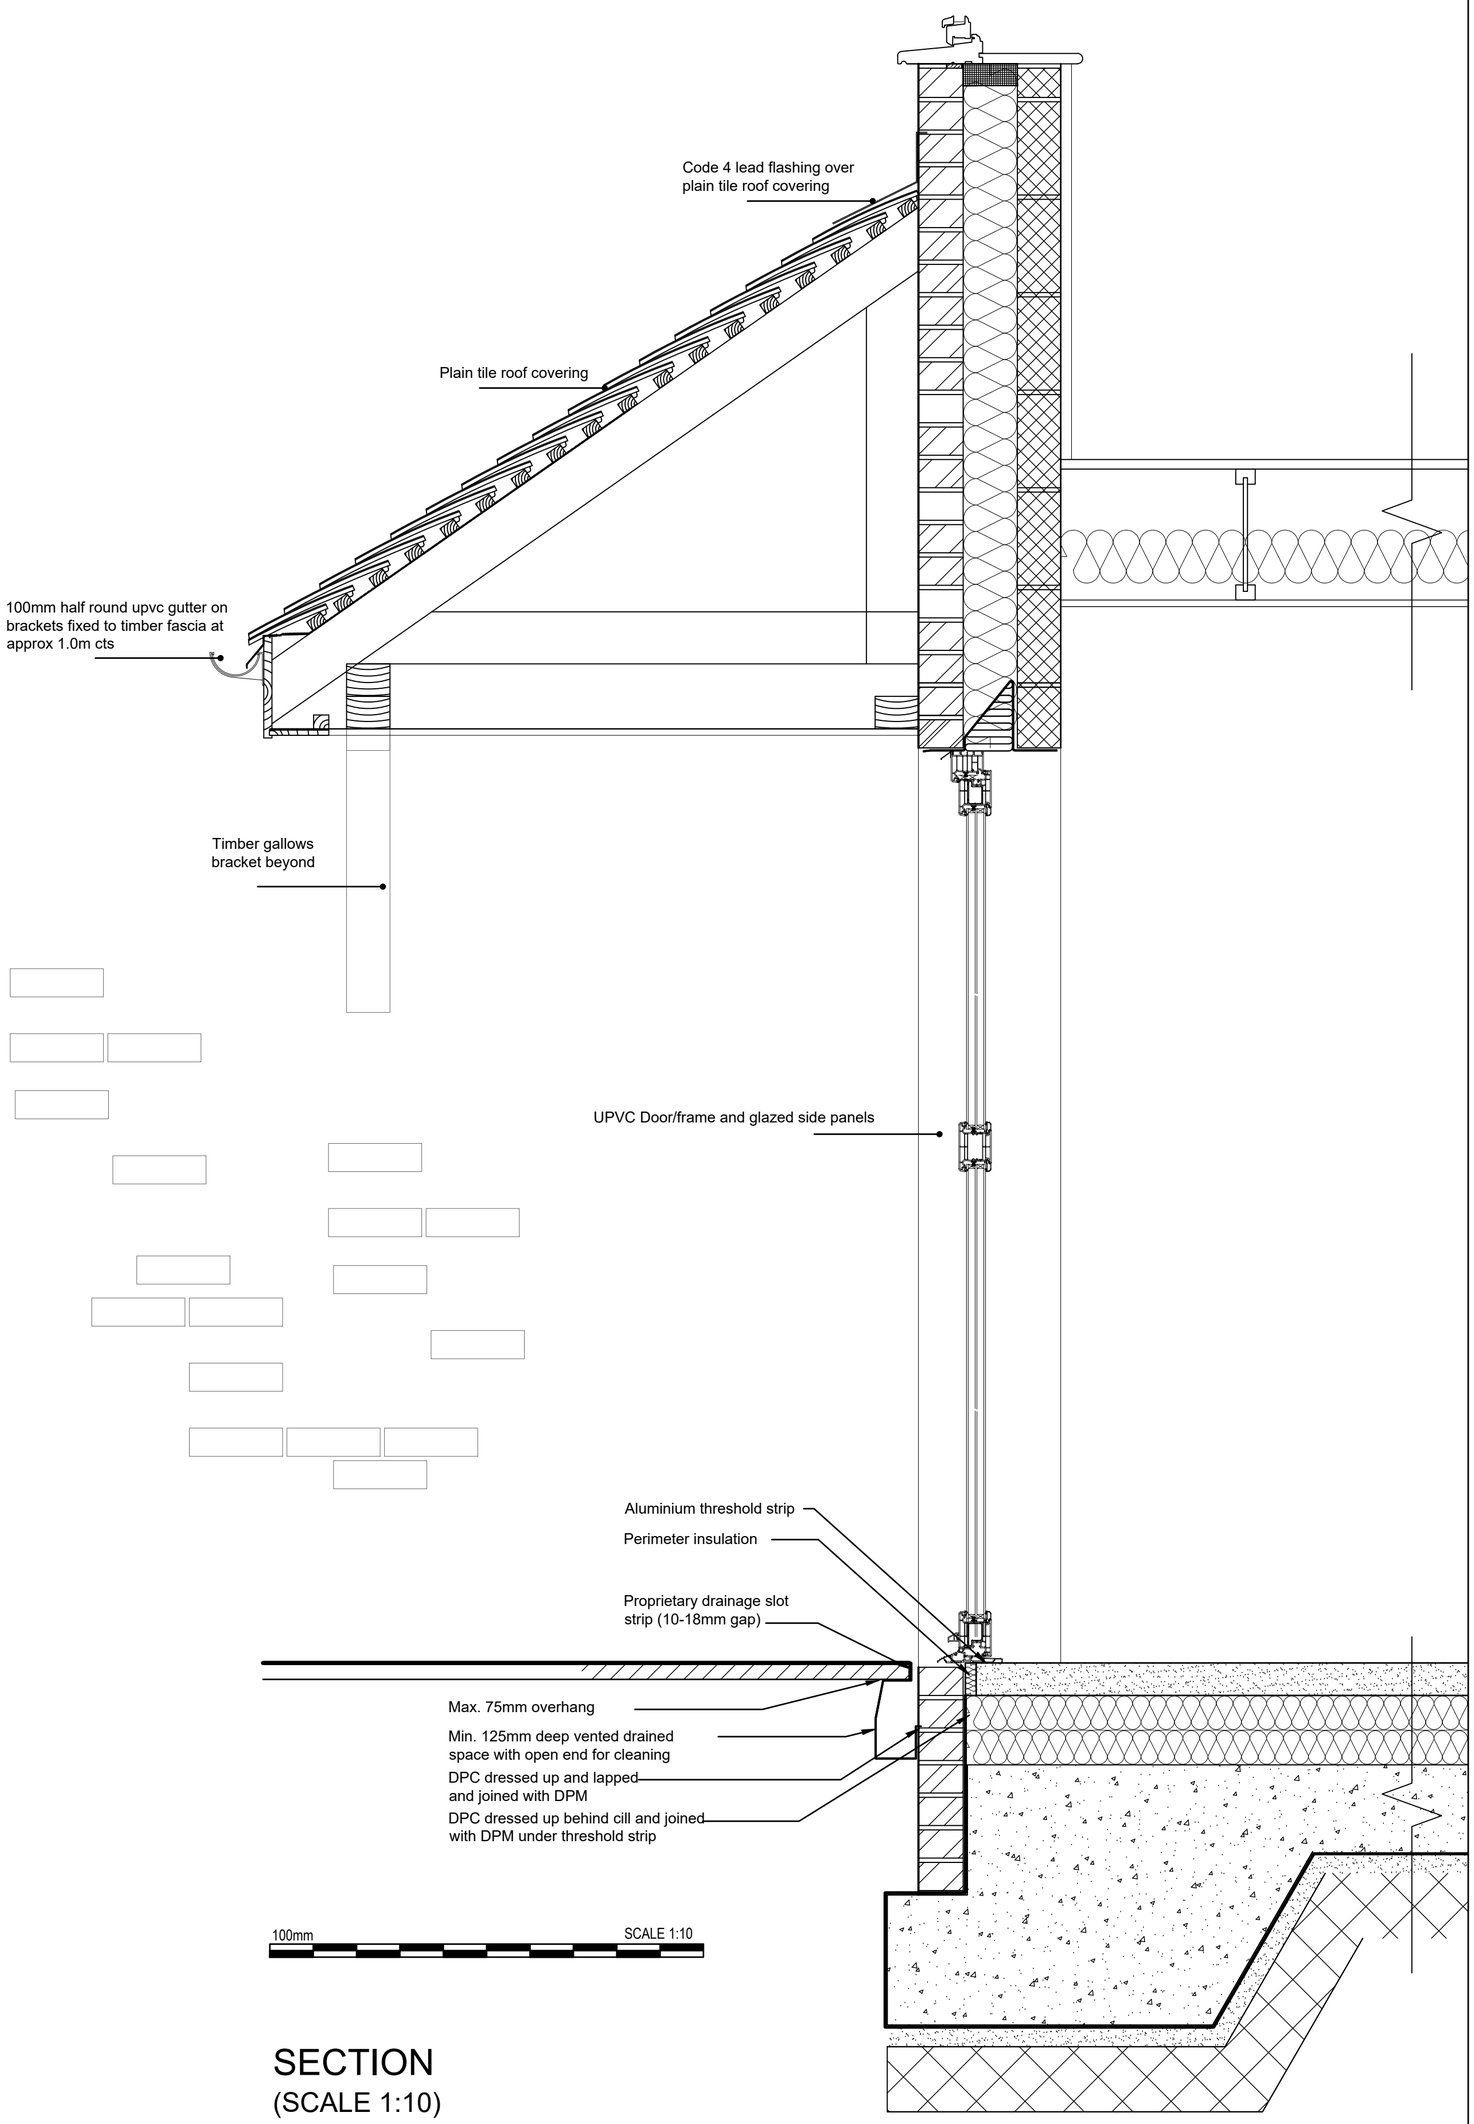

SECTION
(SCALE 1:10)

Rev	Details	Date	By

All dimensions given are to be verified on site by the responsible contractor. This drawing must not be scaled.
The copyright of this drawing and design is vested in the Architect and must not be copied or reproduced without written consent.

Barnett Ratcliffe Partnership
Architects and Development Consultants
The Old Library Rowley Street
Stafford ST16 2RH
Tel: 01785 255088
Fax: 01785 259369
Email: info@barnettratcliffe.co.uk

Client MR B WILCOX

Project PROPOSED DWELLINGS AT
LAND OFF CHURNET VIEW ROAD
OAKAMOOR

Drawing PROPOSED PORCH DETAILS

Drawn By IC	Scale AS NOTED @	Sheet A1	Sta PL	Rev
Check By	Date OCT 18	Drawing No 1726/PL/25		