




ELEVATION

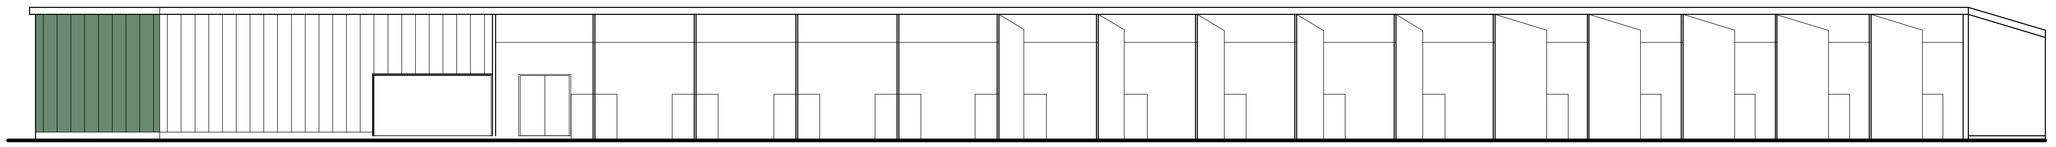


ELEVATION

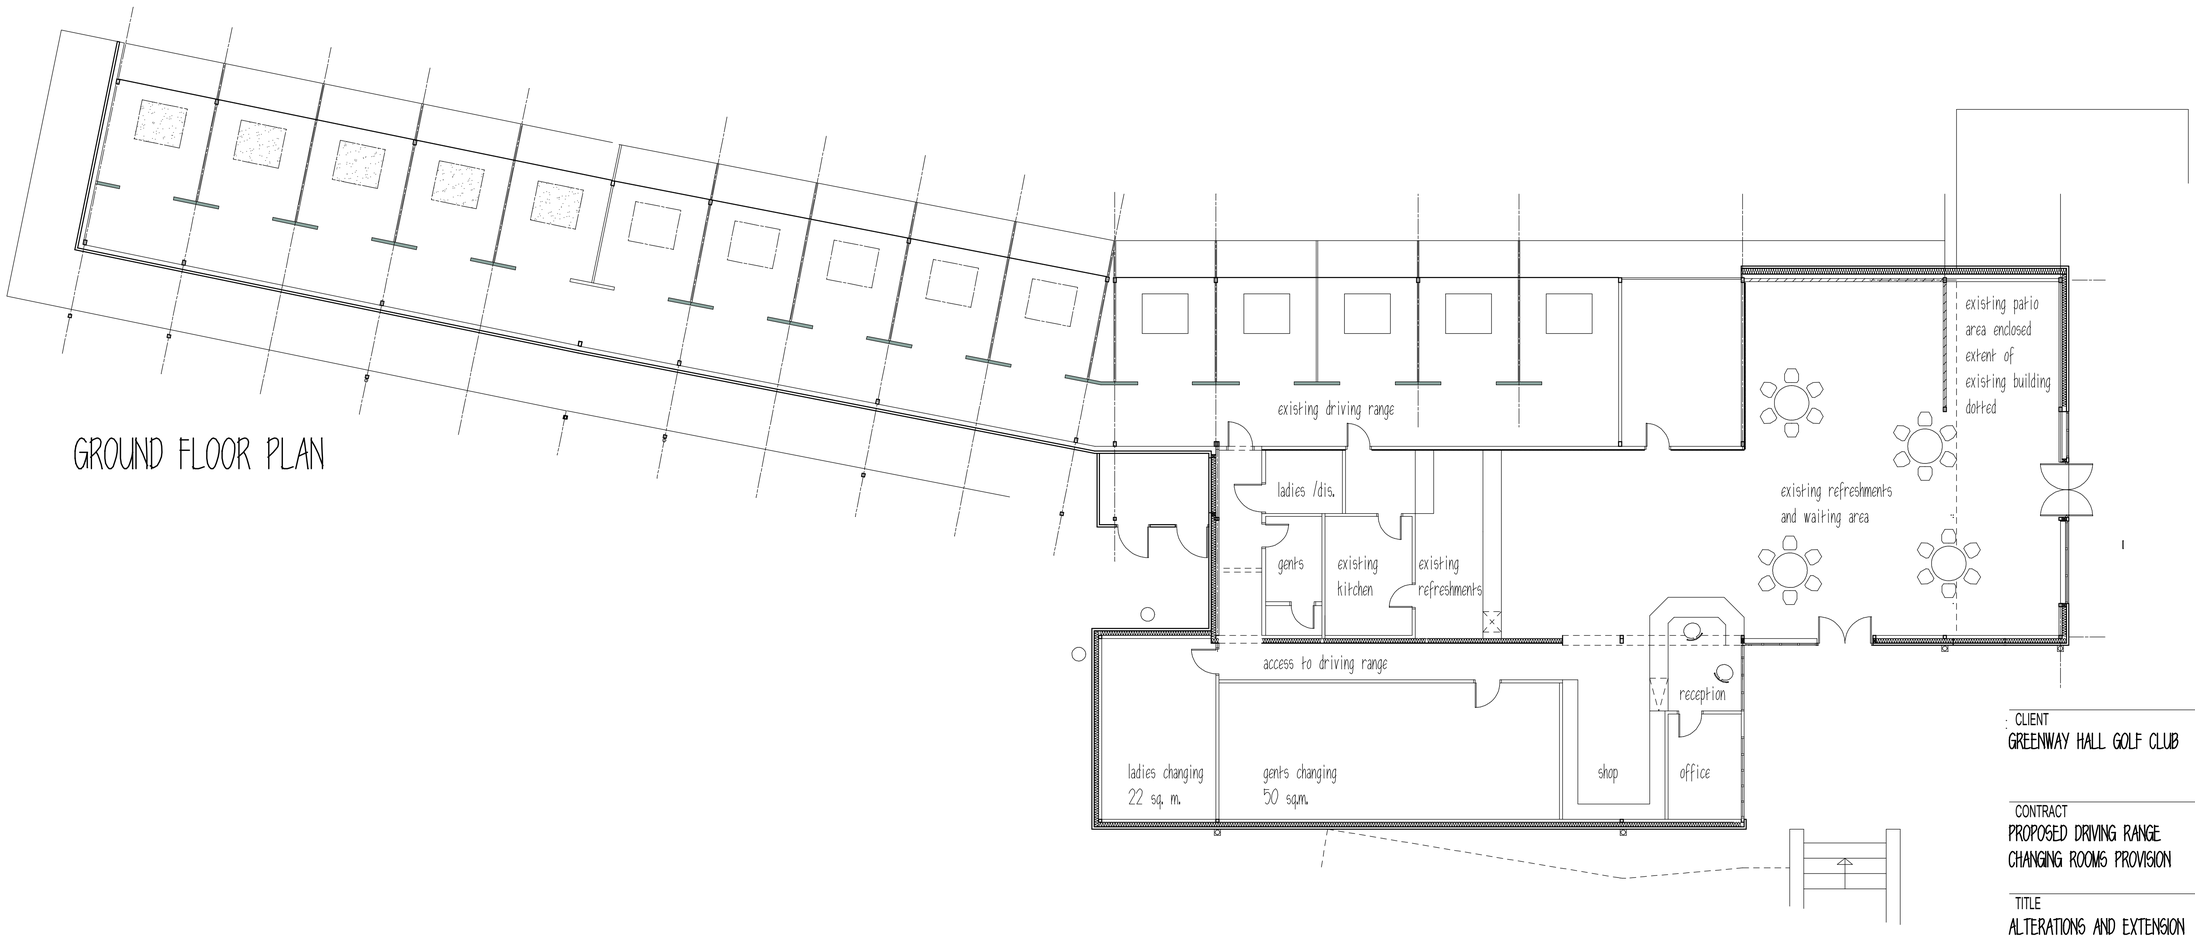

GROUND FLOOR PLAN

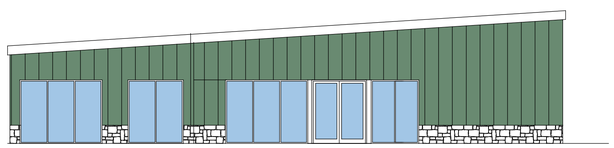

SIDE ELEVATION

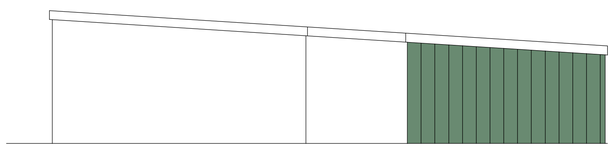

SIDE ELEVATION

Mill House
Springs Bank
Bagnall
Stoke-on-Trent
Staffs
ST9 9JR
01782 504950

CLIENT
GREENWAY HALL GOLF CLUB

CONTRACT
PROPOSED DRIVING RANGE
CHANGING ROOMS PROVISION

TITLE
ALTERATIONS AND EXTENSION
LAYOUT

SCALE
1:100

DRAWN

DATE

CHECKED

DRWG NO:
1823-01

REV