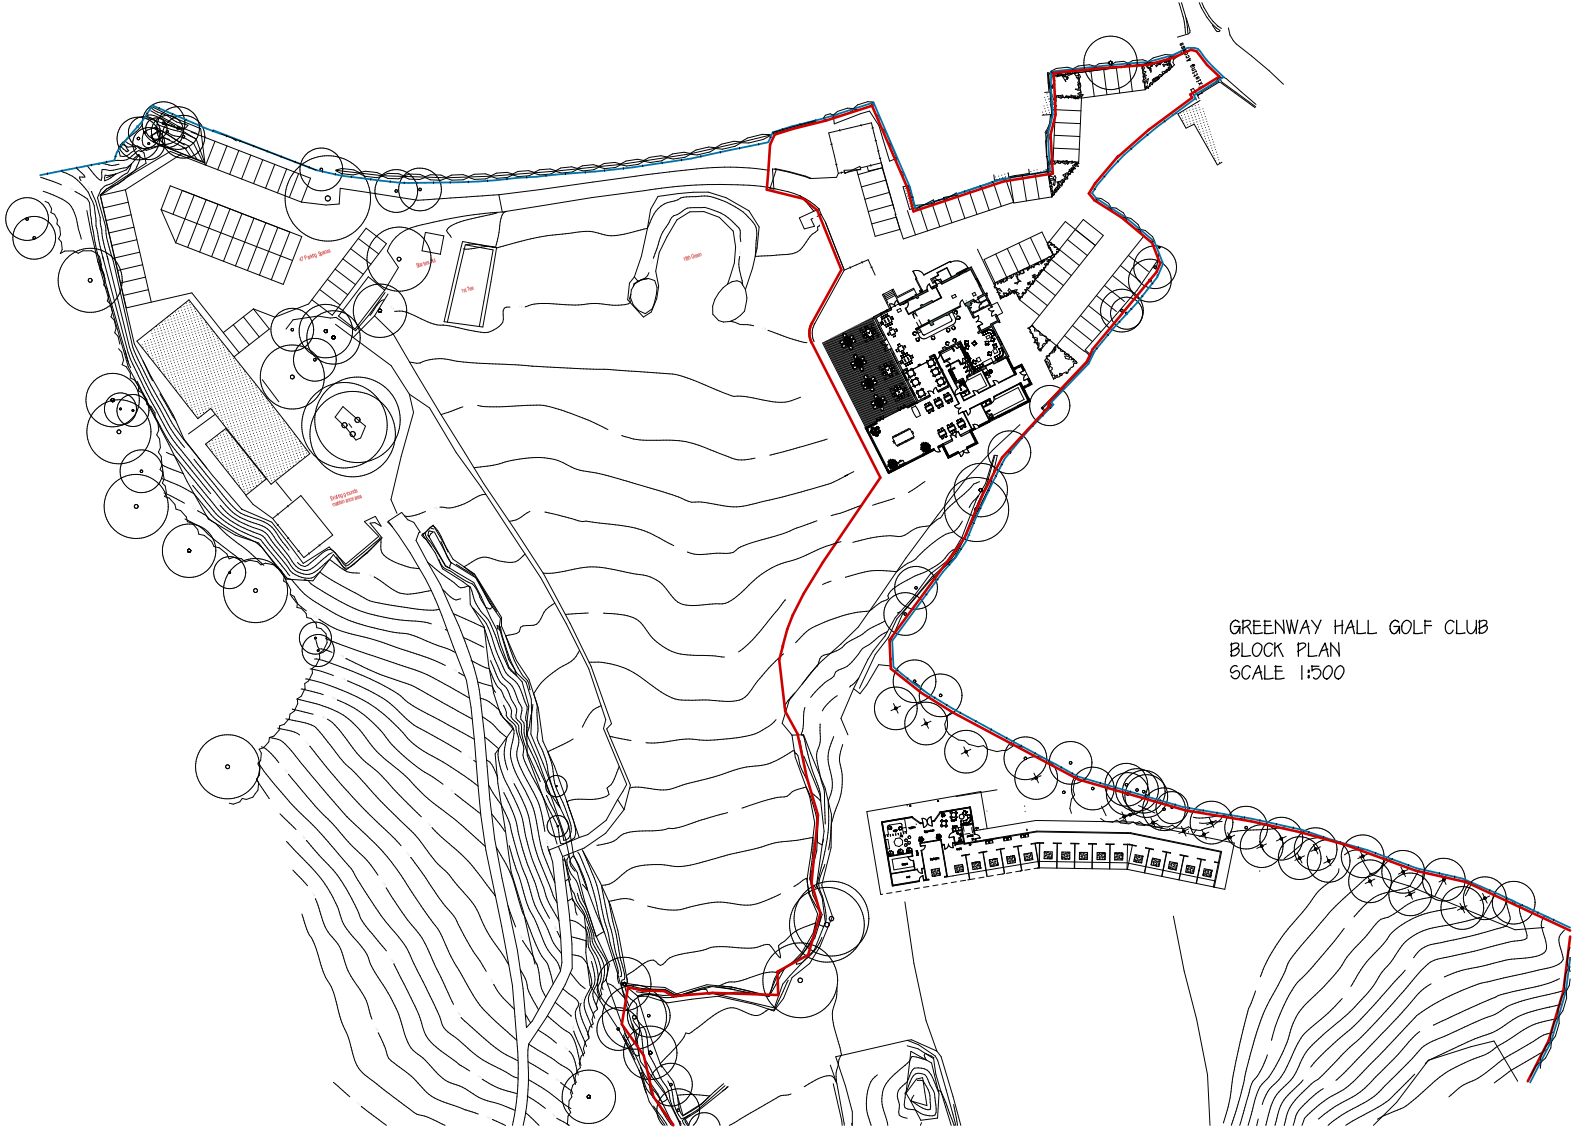

GREENWAY HALL GOLF CLUB
BLOCK PLAN
SCALE 1:500