

West (main) elevation 1:50

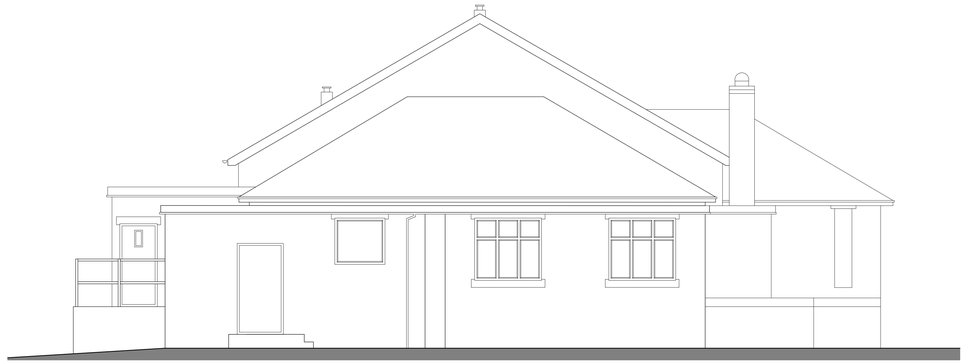

East (back) elevation 1:50

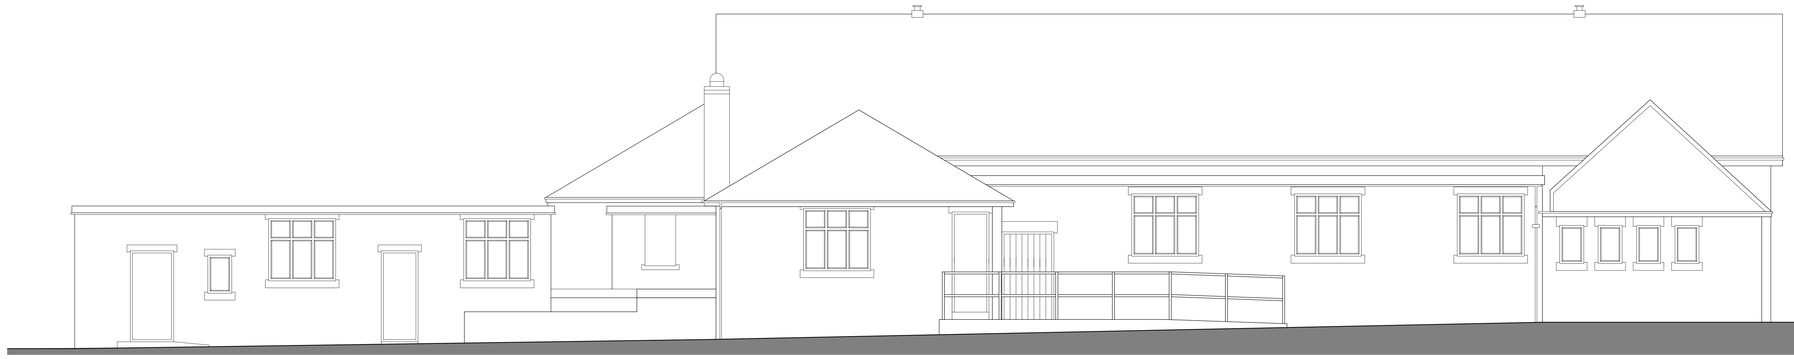

North elevation 1:50

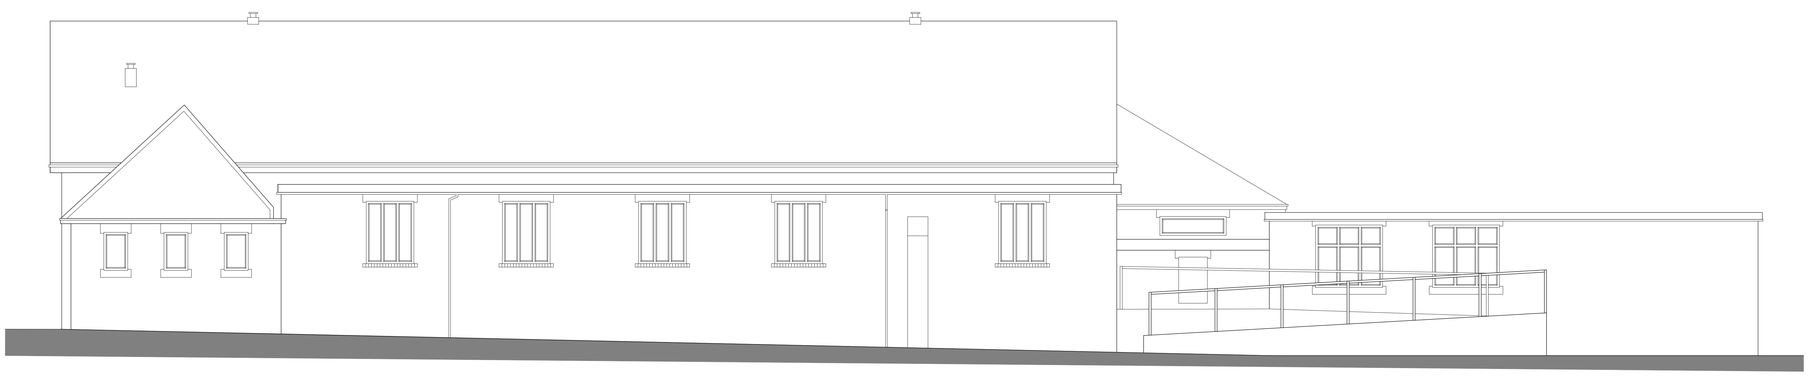

South elevation 1:50

NOTE

ELEVATIONS ARE NOT MEASURED.

Rev ID	Date	Comment

wood | goldstraw | yorath

ARCHITECTS QUANTITY SURVEYORS CDM CO-ORDINATORS

Churchill House, Regent Road, Stoke on Trent, ST1 3RH.

Tel: 01782 208000 Fax: 01782 208712 E-mail: info@woodgoldstraw.co.uk

www.woodgoldstraw.co.uk

Client.

St. Giles RC Church, Guild Hall, Cheadle

Project.

Roof Alterations

Scale	Issue Date
1:50	05/11/2018

Sheet Size	Drawn
A0	E.B.

Title

Existing Elevations

Drawing Number	Revision ID
4503-02-02	

CAD file path:

X:\1 A CAPPERS TEAM\4 RC CHURCH\CHEADLE - ST GILES RC GUILD HALL\4503-02 Roof Rnovat\02 DRAWINGS AND DOCS\EXISTING\roof plan\4503-02-01.pln

Copyright. Wood Goldstraw Yorath LLP

Contractors are to check all dimensions on site and report any discrepancies to the Architect immediately. This drawing has been prepared for the purpose of obtaining Planning Permission and Building Regulations approval only. Original dimensions are in millimetres. However, we cannot accept liability for the accuracy of third party data (OS mappings, topographical survey information, etc) used to produce this drawing. Unless otherwise stated, all dimensions are quoted in metres. Key dimensions are noted for reference and any further specific dimensional information can be provided upon request.