

West (main) elevation 1:50

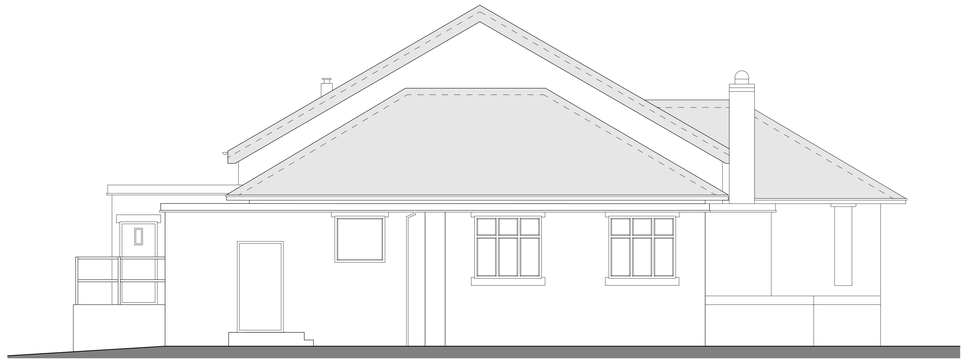

East (back) elevation 1:50

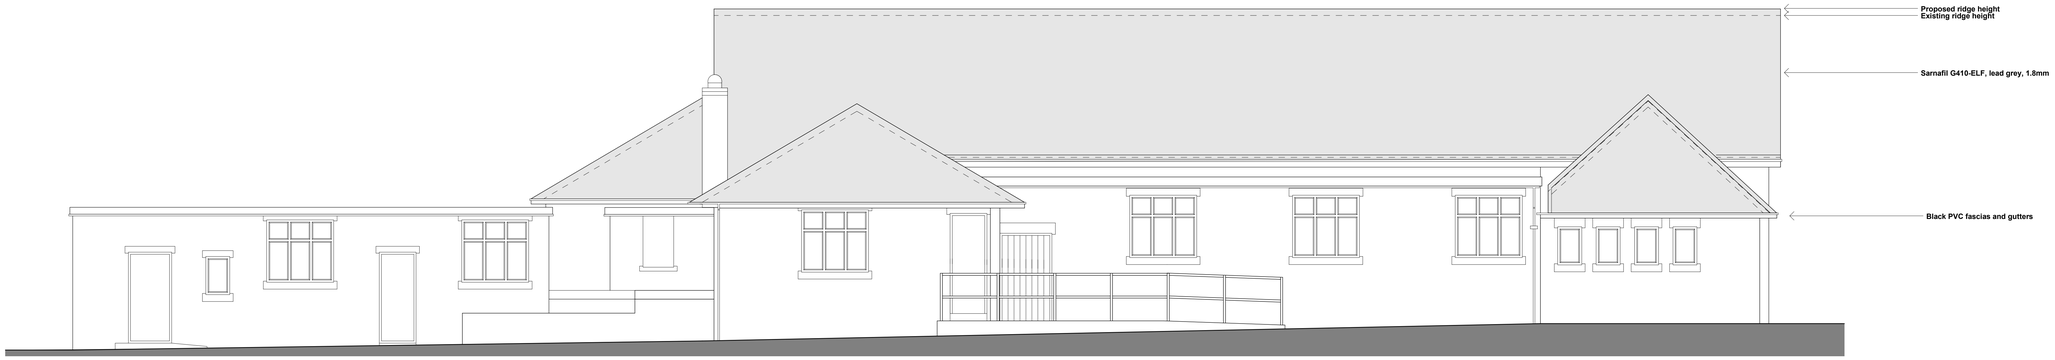

North elevation 1:50

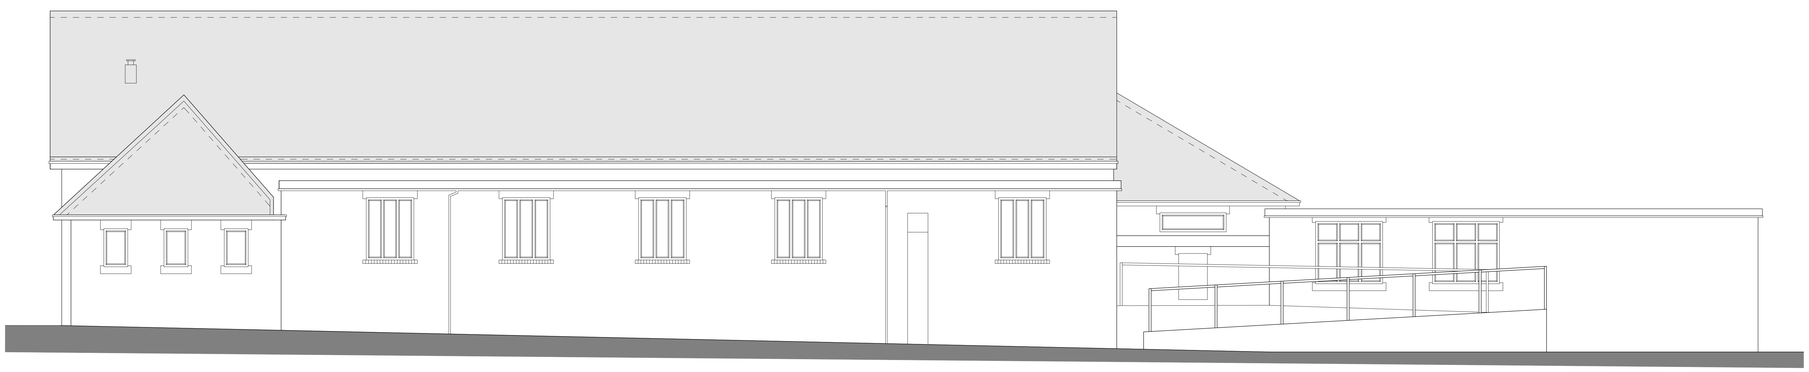

South elevation 1:50

NOTE

ELEVATIONS ARE NOT MEASURED.

Rev ID	Date	Comment

wood | goldstraw | yorath

ARCHITECTS QUANTITY SURVEYORS CDM CO-ORDINATORS

Churchill House, Regent Road, Stoke on Trent, ST1 3RH.

Tel: 01782 208000 Fax: 01782 208712 E-mail: info@woodgoldstraw.co.uk

www.woodgoldstraw.co.uk

Client.

St. Giles RC Church, Guild Hall, Cheadle

Project.

Roof Alterations

Scale	Issue Date
1:50	05/11/2018

Sheet Size	Drawn
A0	E.B.

Title.

Proposed Elevations

Drawing Number	Revision ID
4503-02-04	

CAD file path:
X:\1 A CAPPERS TEAM\4 RC CHURCH\CHEADLE - ST GILES RC GUILD HALL\4503-02 Roof Alterations\DRAWINGS AND DOCS\PLANNING\4503-02-03 Proposed drawings.pln

Copyright. Wood Goldstraw Yorath LLP

Contractors are to check all dimensions on site and refer any discrepancies to the Architect immediately. This drawing has been prepared for planning purposes only and to the best of our knowledge the original digital document is accurate at the stated scale. Electronic and reproduced copies may not be accurate or in full or in part. Any other drawings, specifications or information, which may be used in the production of this document which we have relied upon in good faith, may differ from the original information and any further specific dimensional information can be provided upon request.

Key

- - - - -	height of existing roof