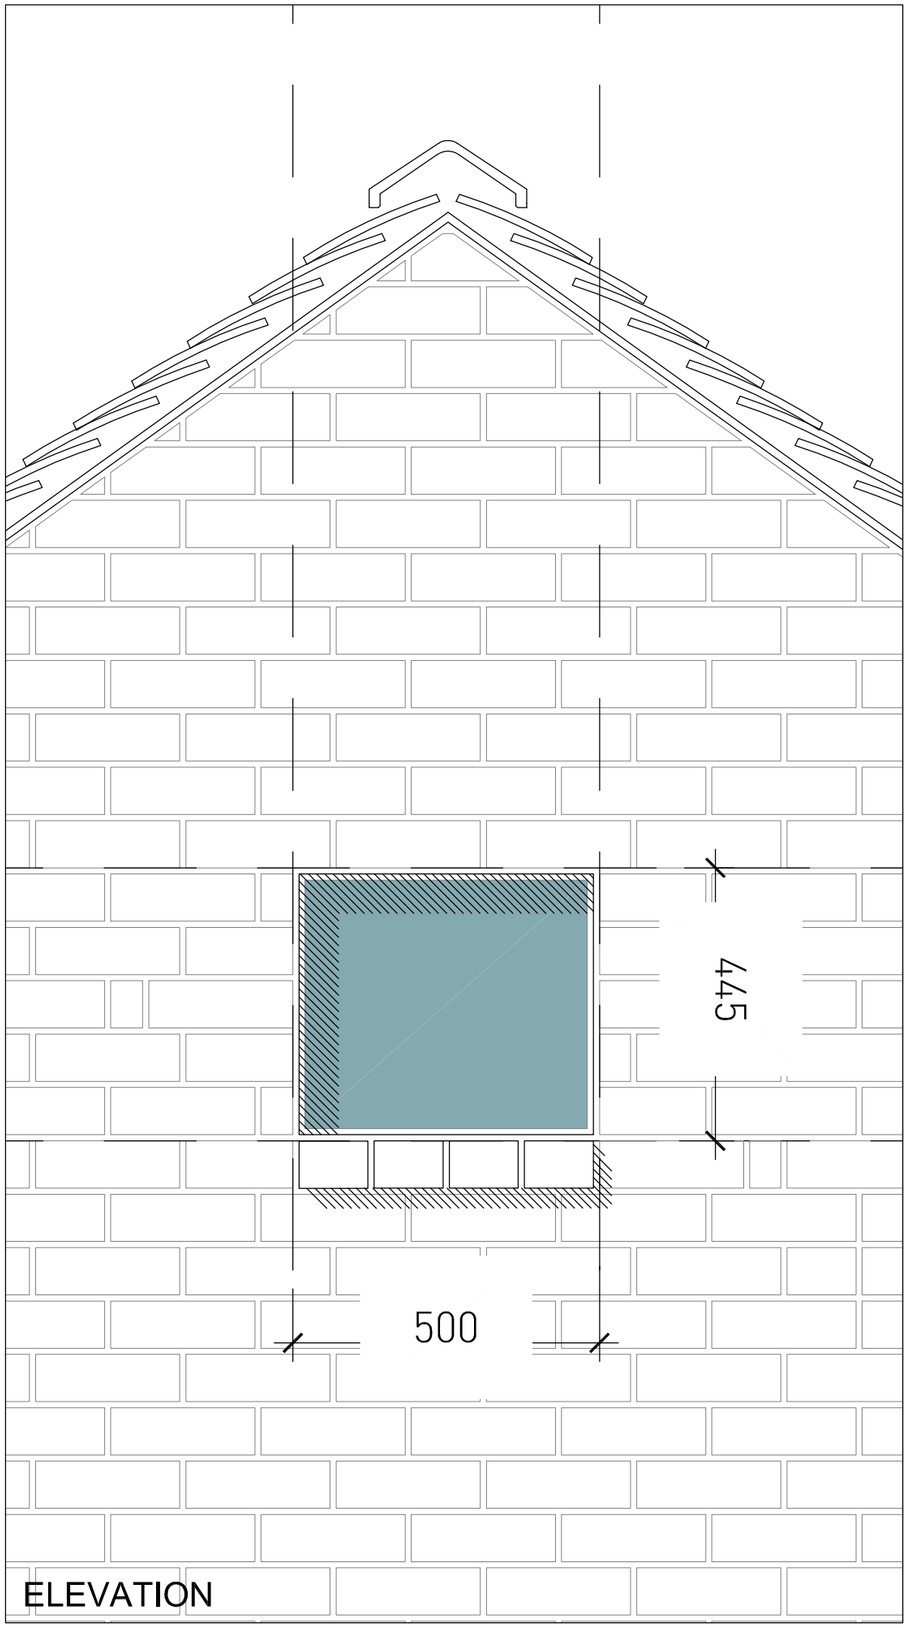

ELEVATION

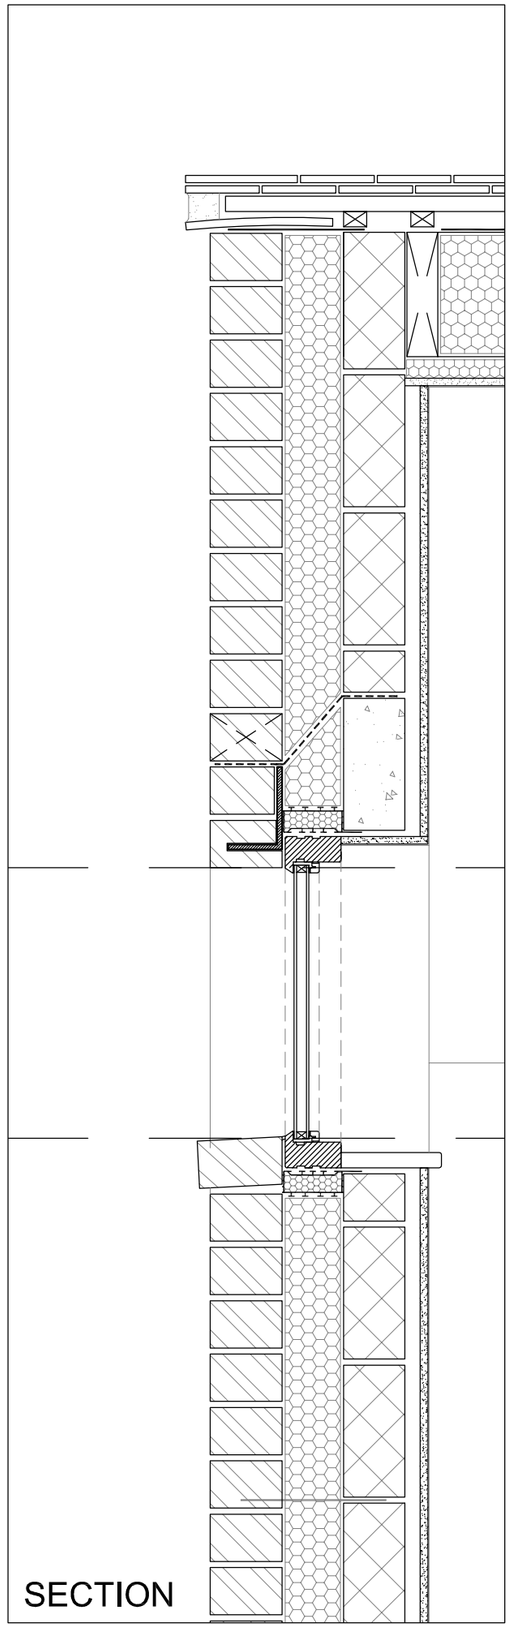

SECTION

Front Gable Window
(to replicate existing opening)

PITCHED ROOF BUILD UP

Staffordshire blue clay tiles

Battens and counter battens

Breathable sarking membrane

50x150mm timbers at 400mm centres

Roof build up to achieve minimum 0.18 W/m2K

Kingspan Kooltherm K107, 150mm between rafters

Kingspan Kooltherm K118, 32.5mm insulated plasterboard

WINDOWS

Timber framed fixed window 1.4 W/m2K

Window installed in cavity zone to hide frame

Inner concrete lintel_Naylor ER1

Outer lintel_Catnic ANG / MBA angle, chased into brickwork

External finish - grey RAL 7016

Internal finish - white painted

Brick cill

Mill House
Congleton
Cheshire
CW12 3QQ

1:10 @ A3
June 2018