Pitched Roof & Rooflight

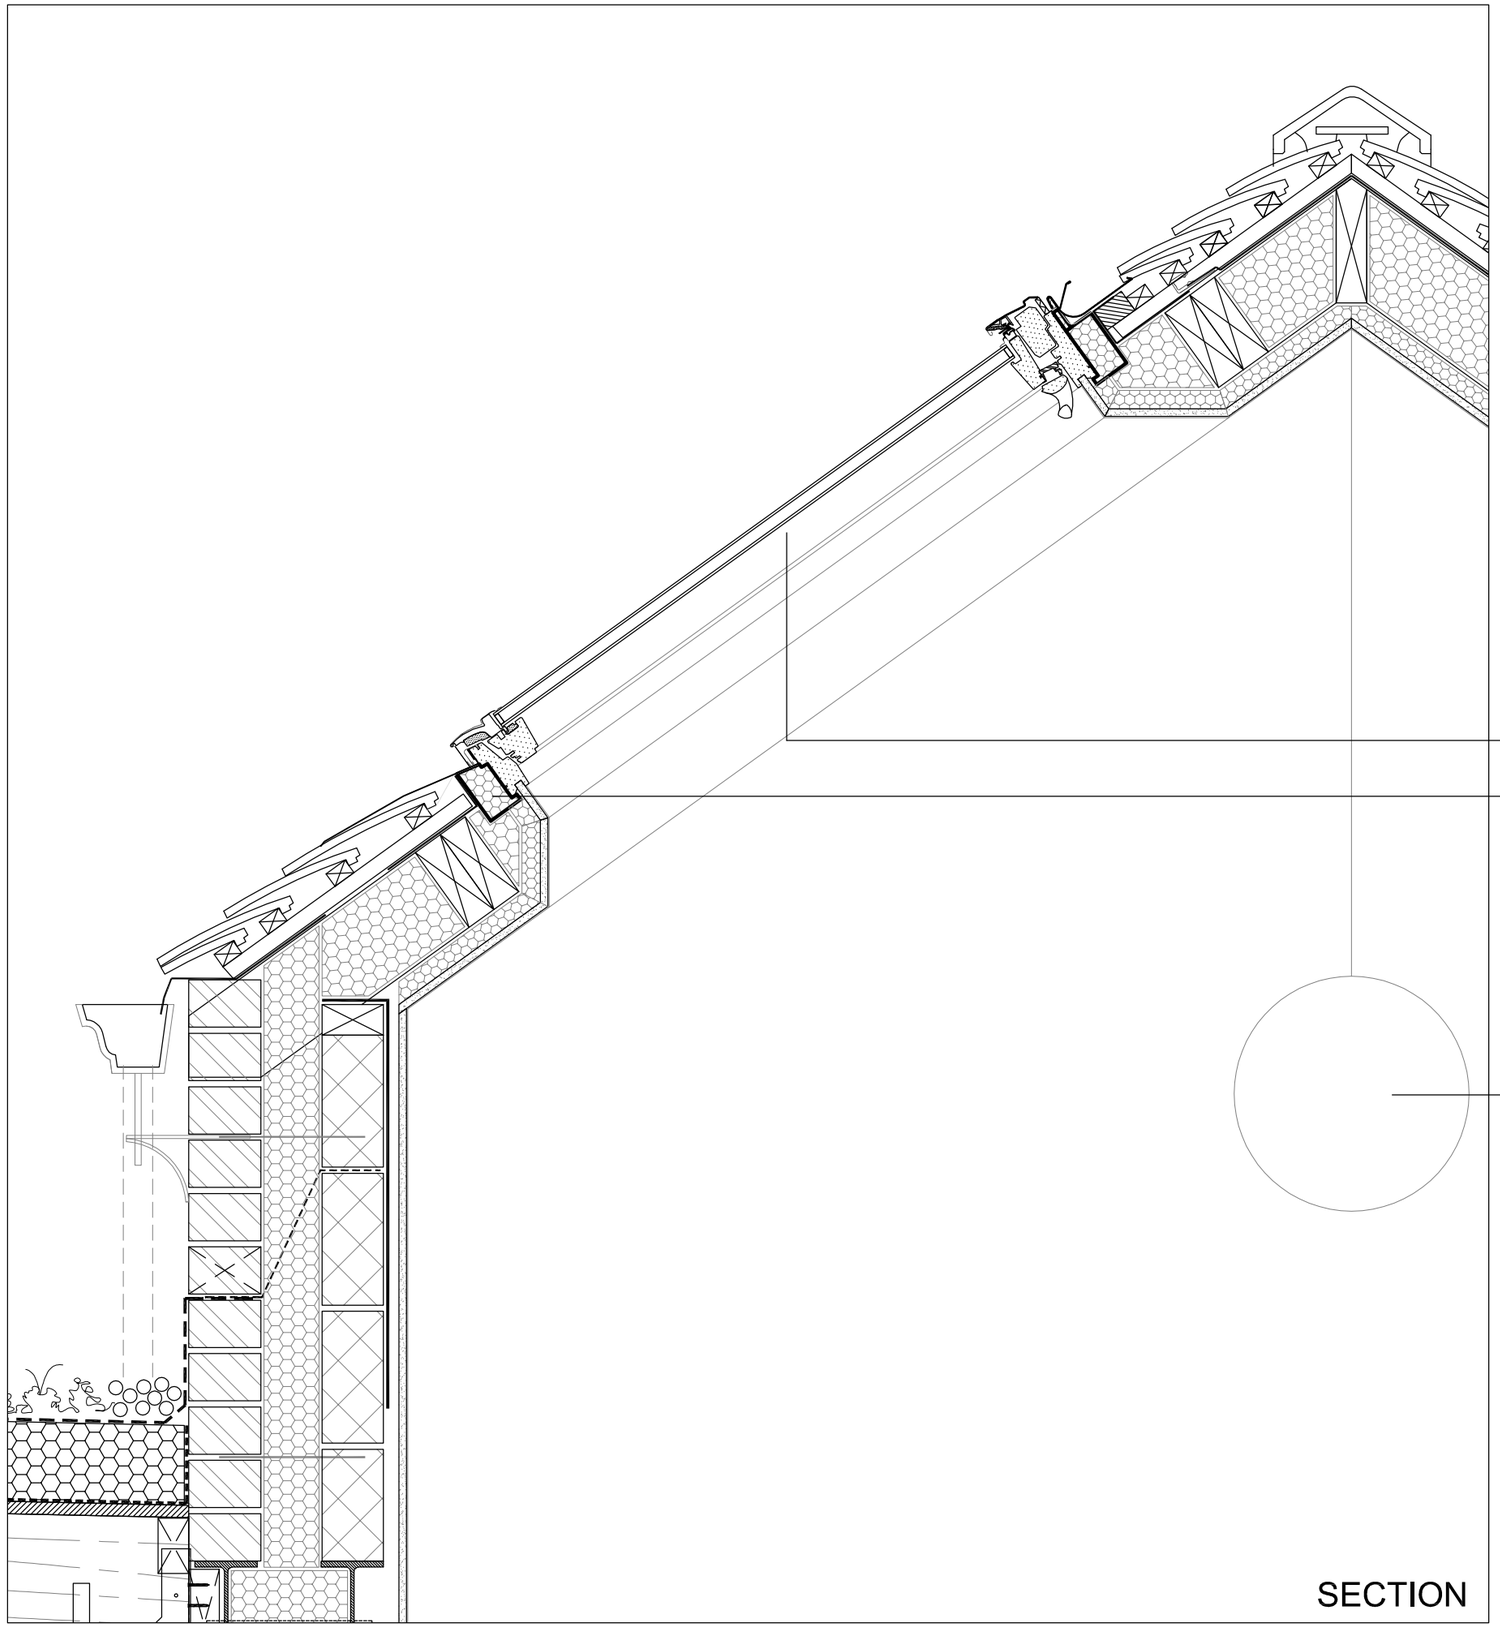

SECTION

PITCHED ROOF BUILD UP

Staffordshire blue clay tiles

Battens and counter battens

Breathable sarking membrane

50x150mm timbers at 400mm centres

Roof build up to achieve minimum 0.18 W/m2K

Kingspan Kooltherm K107, 150mm between rafters

Kingspan Kooltherm K118, 32.5mm insulated plasterboard

ROOFLIGHTS

Velux Integra electric opening rooflights 1.3 W/m2K (78x118mm)

Rooflight installed with 'recessed' (conservation) option

External finish - grey aluminium

Internal finish - white painted

Light fitting to clients requirements

Mill House
Congleton
Cheshire
CW12 3QQ

1:10 @ A3
June 2018