


SW elevation

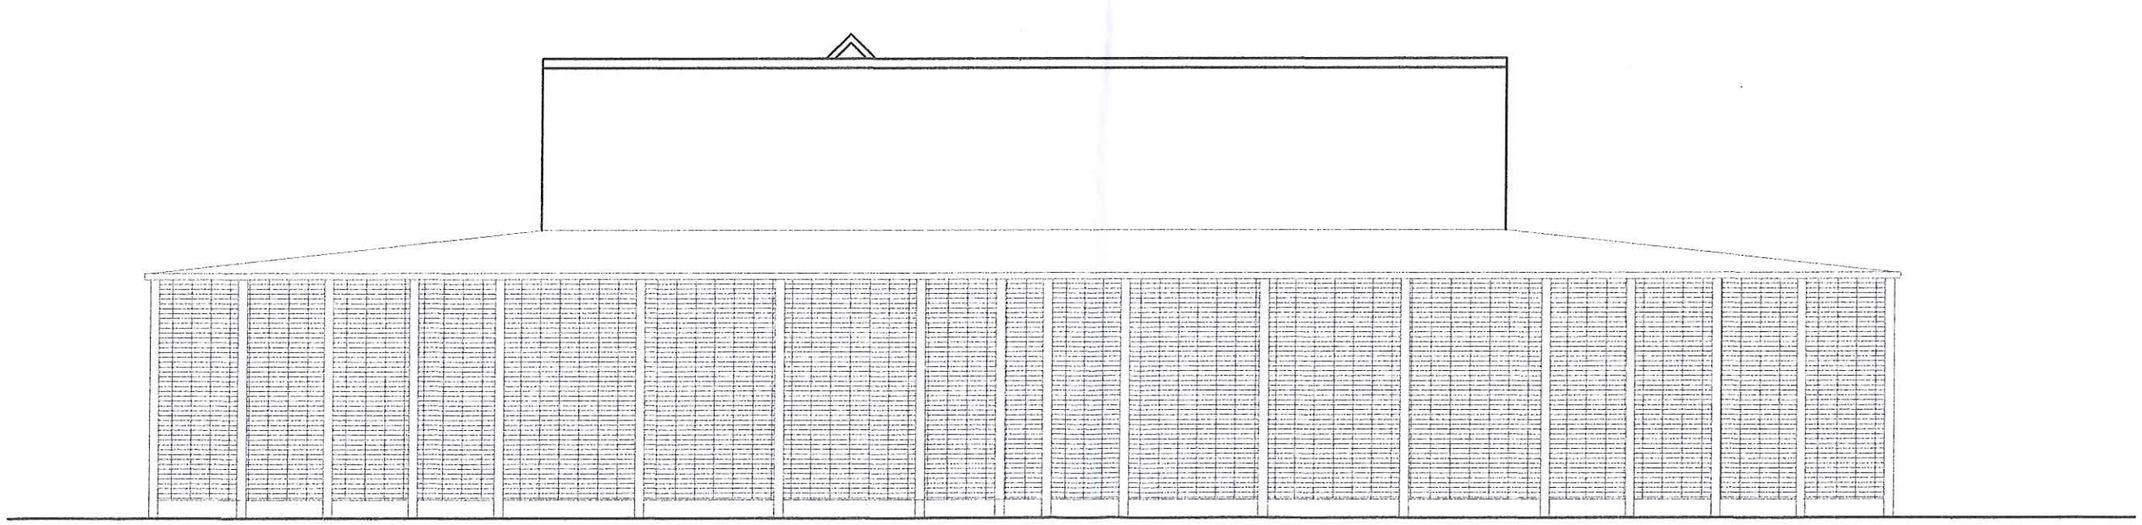

NE elevation

Date - March 2018
Trevor & Julie Jones Valley View, Hazelcross, Kingsley, ST10 2ER
Existing front and rear elevations
scale 1:50 @ A3 | VVE 02