
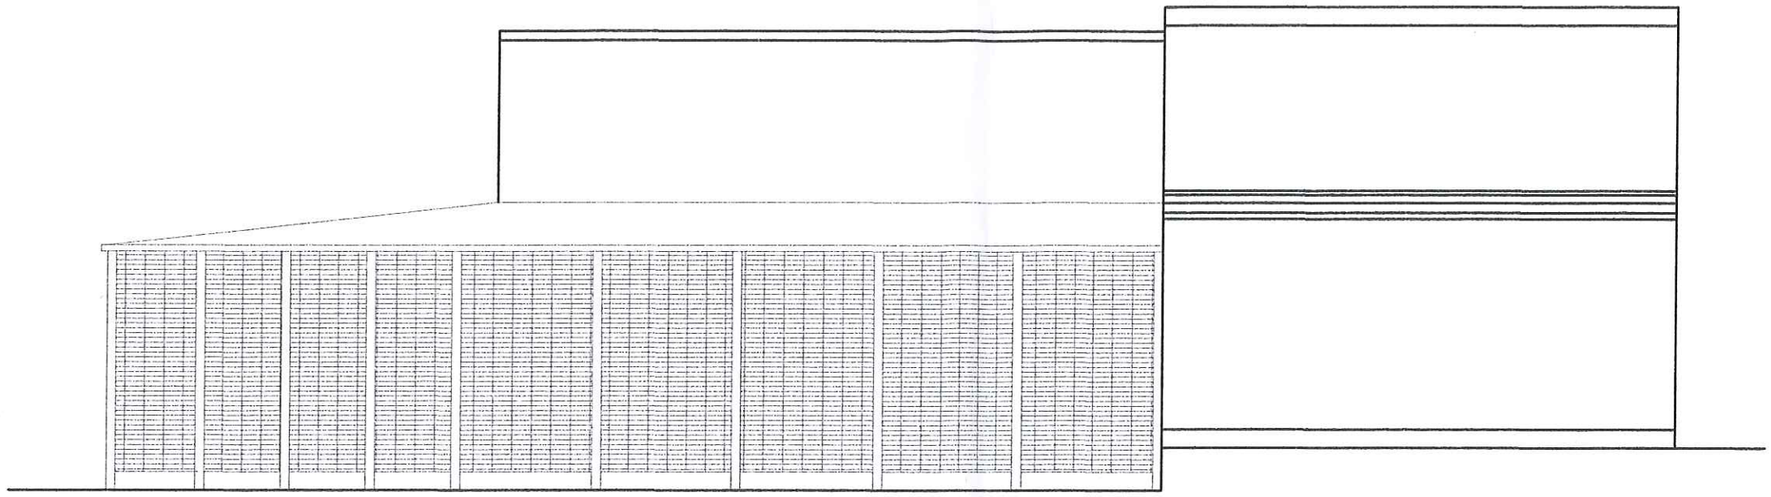


NW elevation

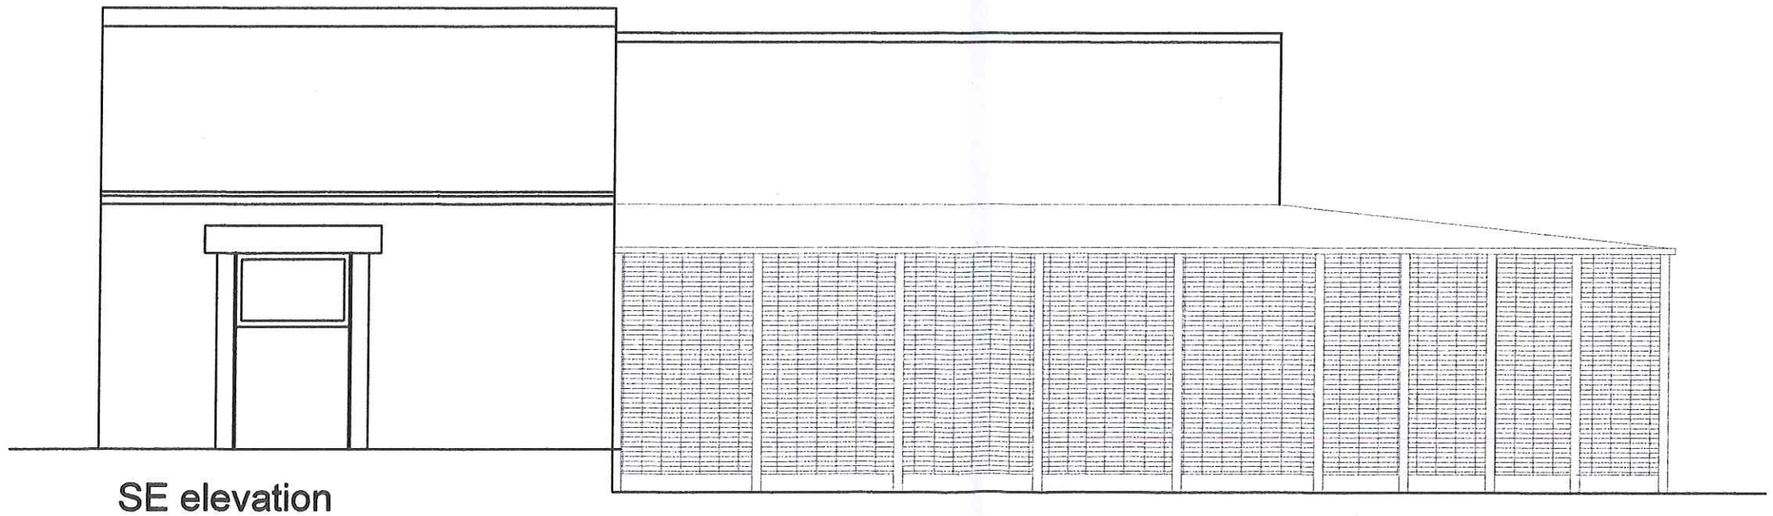

SE elevation

Date - March 2018

Trevor & Julie Jones

Valley View, Hazelcross,
Kingsley, ST10 2ER

Existing side elevations

scale 1:50 @ A3 | VVE 01