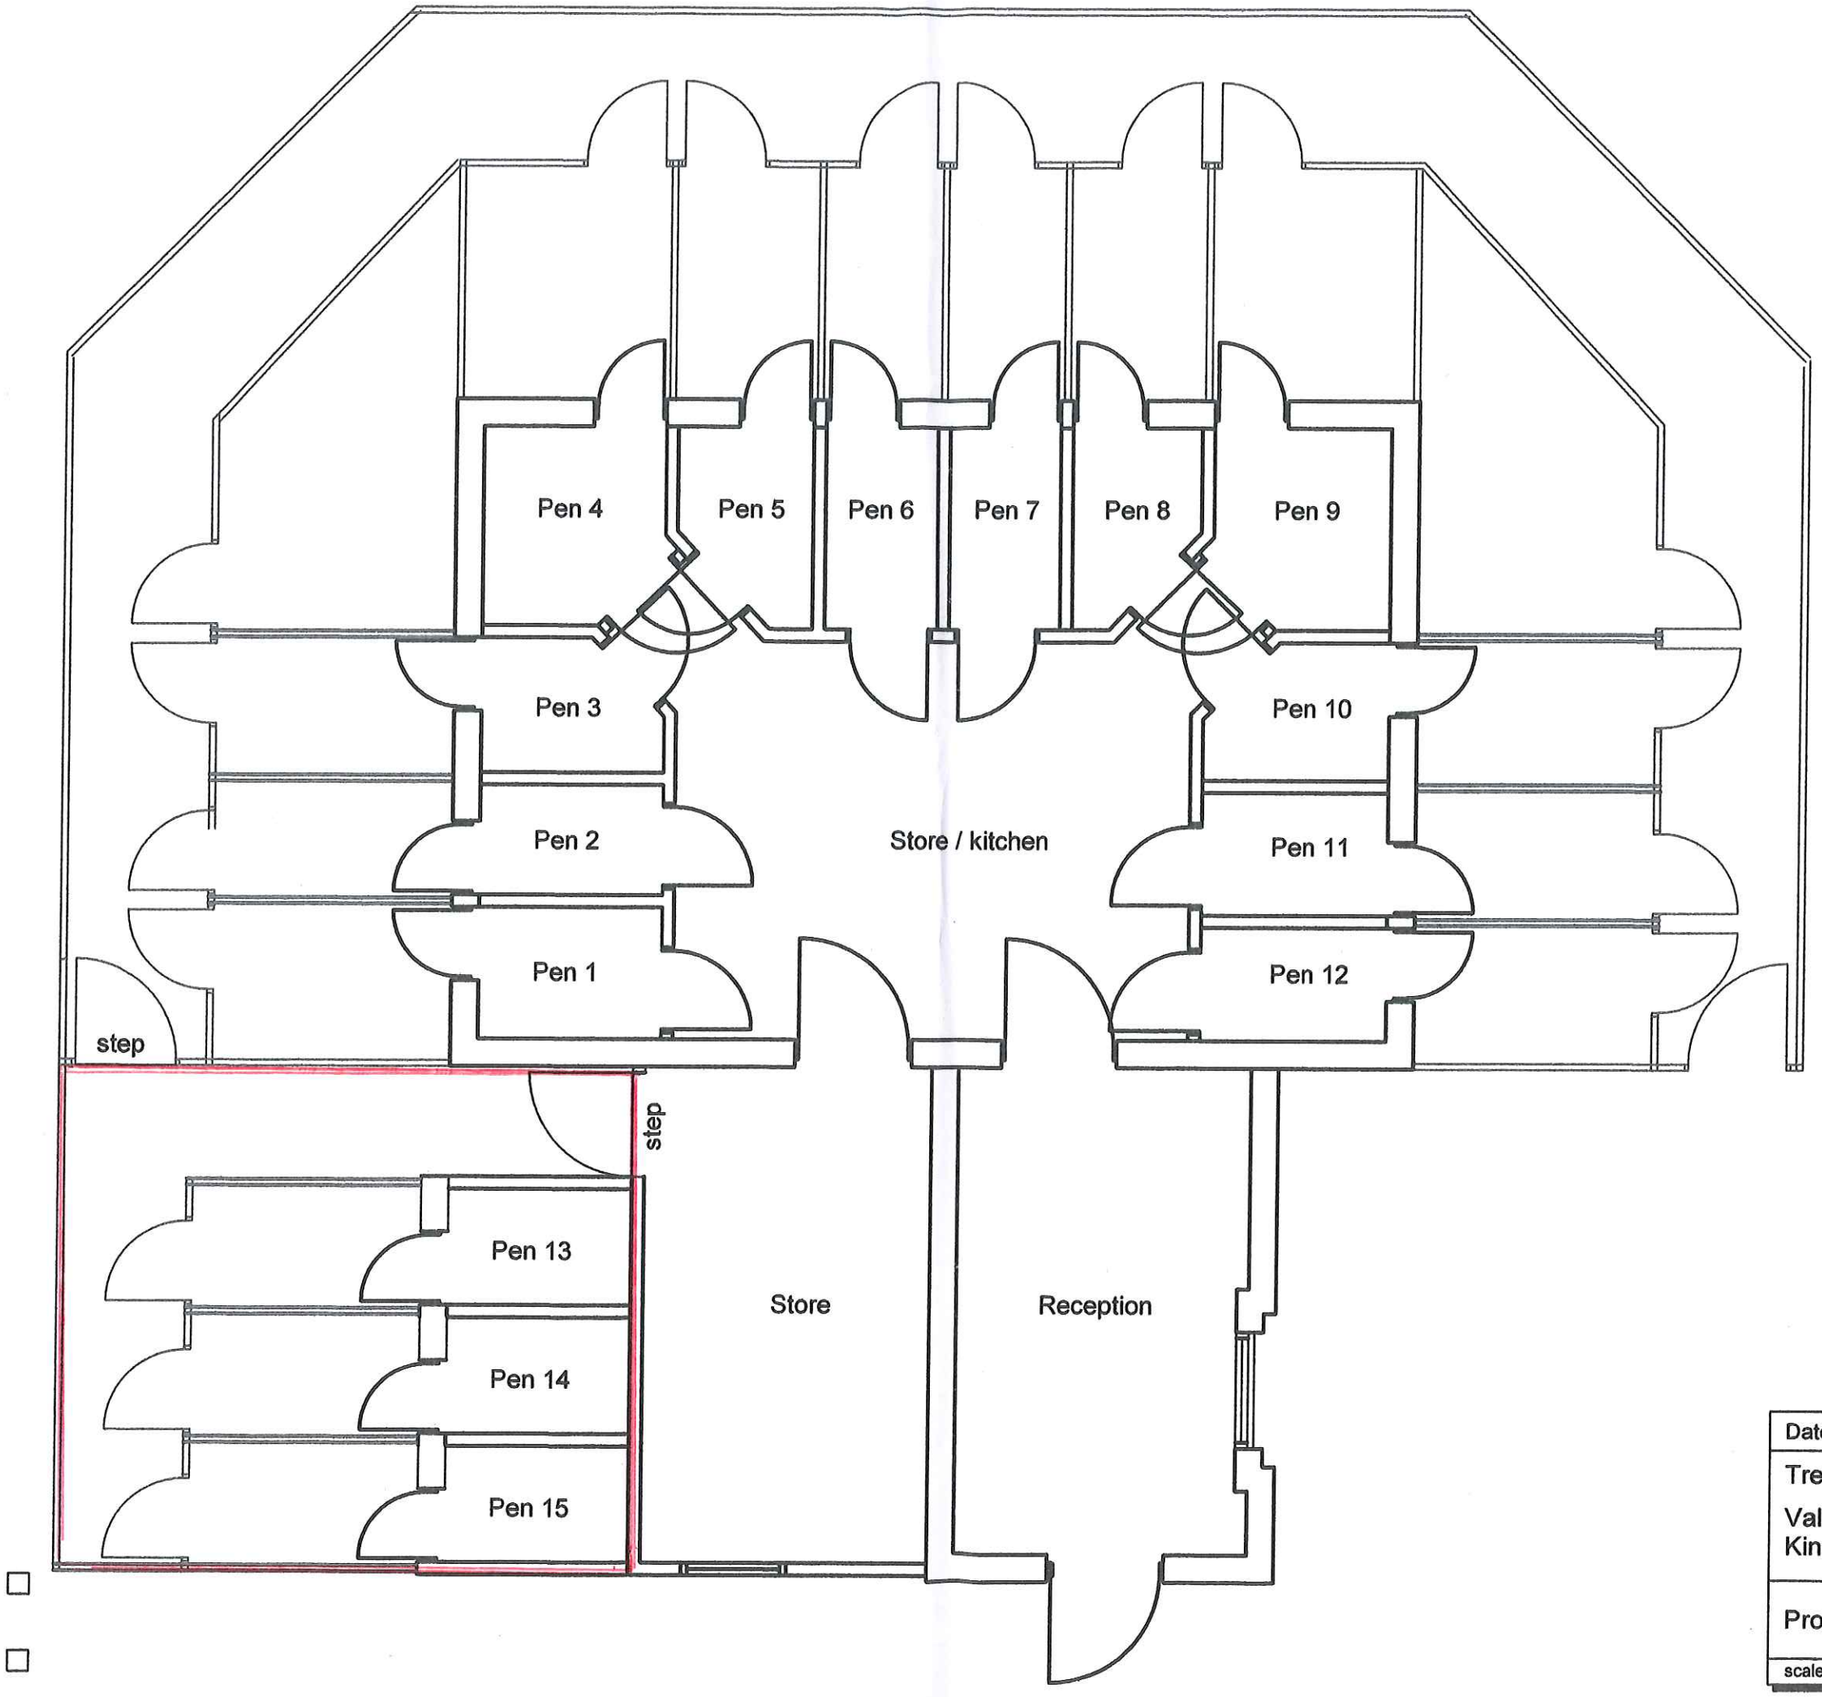


Date - March 2018	
Trevor & Julie Jones	
Valley View, Hazelcross, Kingsley, ST10 2ER	
Proposed floor plan	
scale 1:50 @ A3	VVP 03