


SW elevation

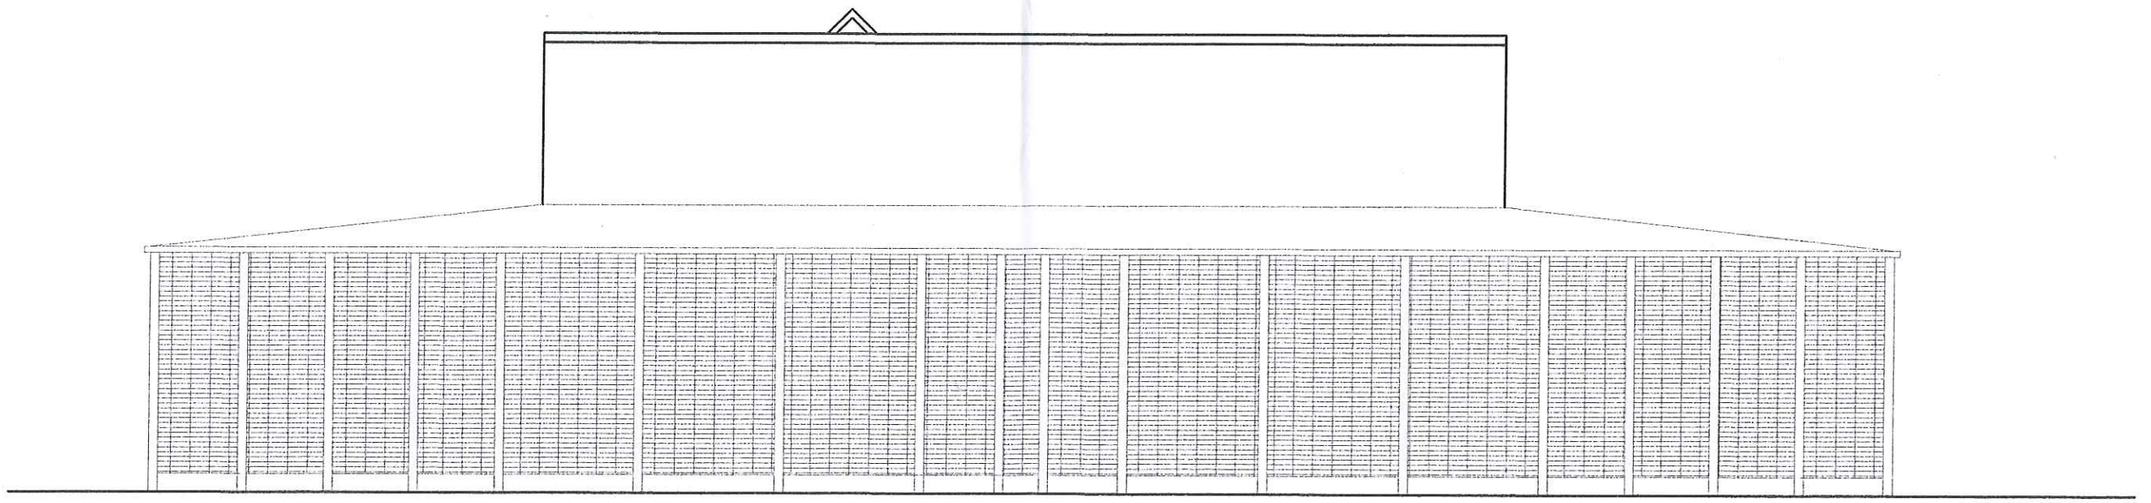

NE elevation

Date - March 2018	
Trevor & Julie Jones	
Valley View, Hazelcross, Kingsley, ST10 2ER	
Proposed front and rear elevations	
scale 1:50 @ A3	VVP 02